Red Lion, Lacock, SN15 2LQ

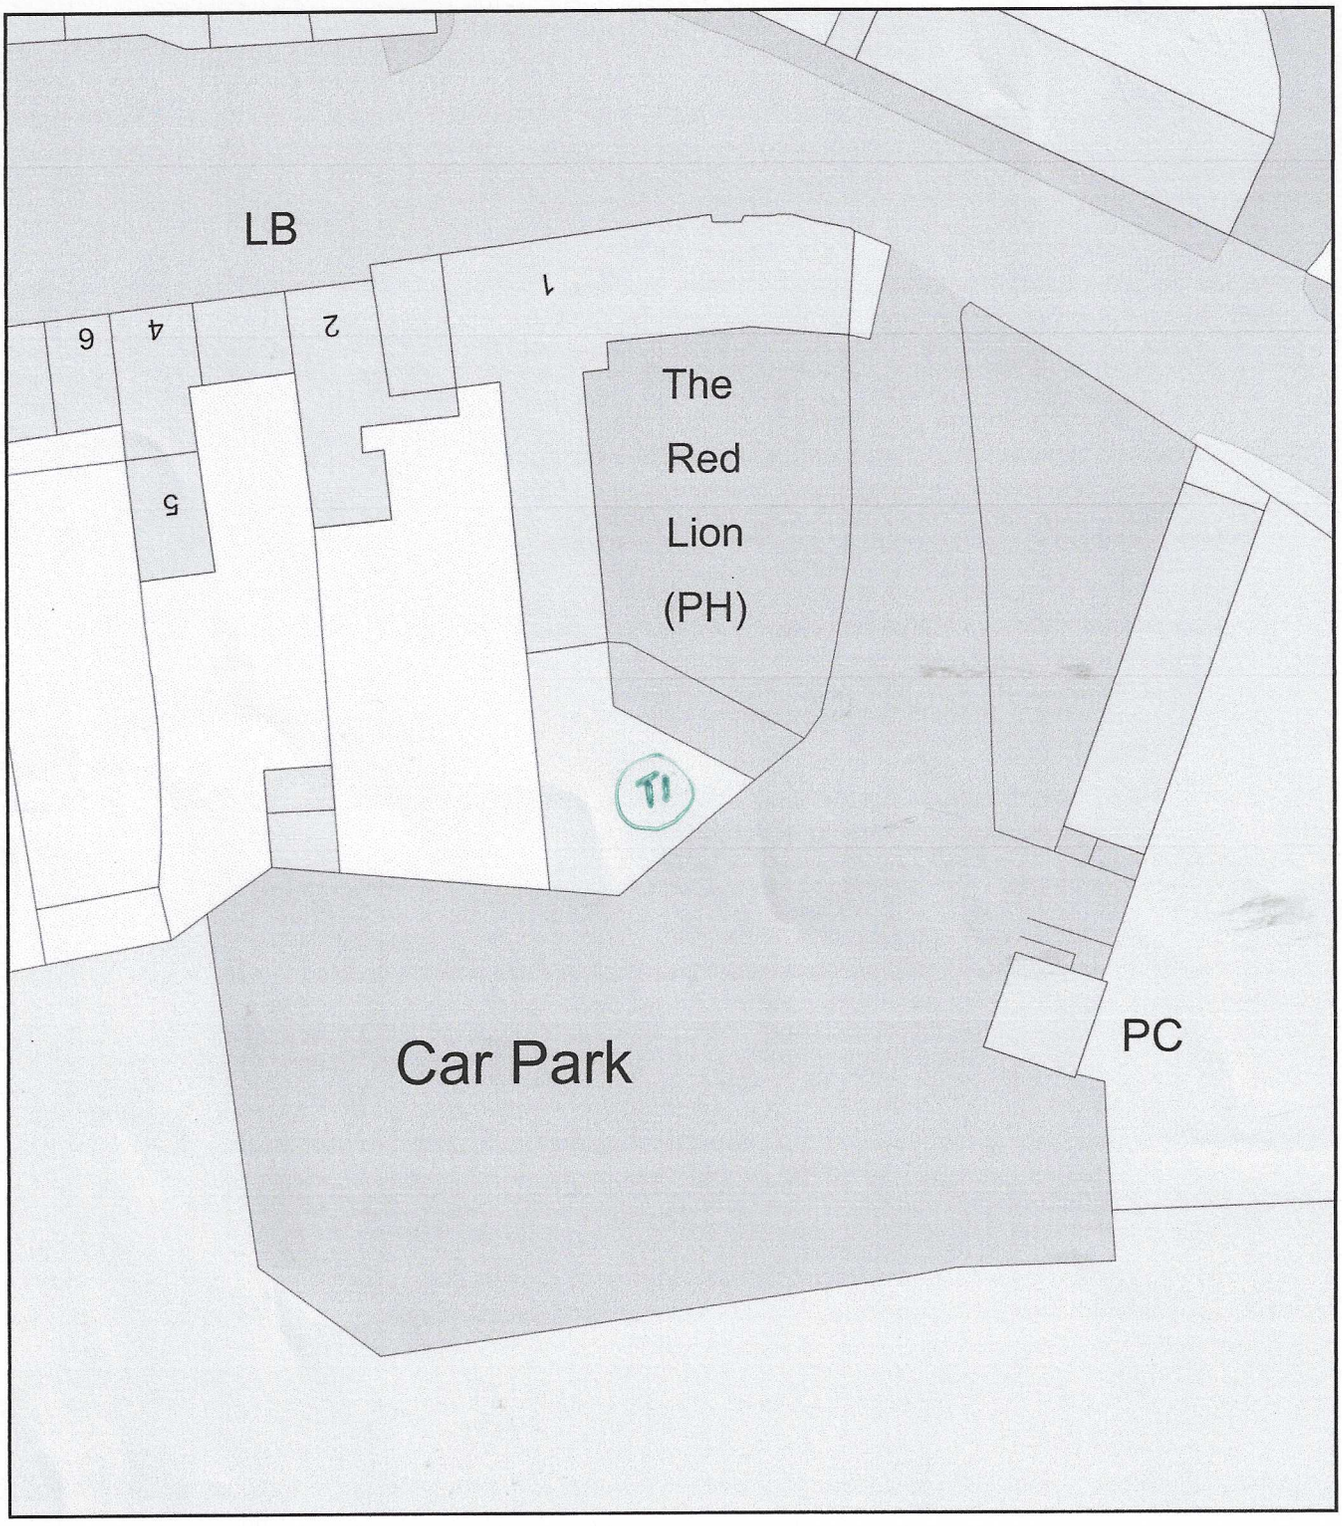

0 20
Metres

N

ReQuestaPlan

Plan Produced for: Green Farm Tree Care

Date Produced: 16 Feb 2022

Plan Reference Number: TQRQM22047175614583

Scale: 1:500 @ A4

© Crown copyright and database rights 2021 OS 100042766