

1 Proposed North Elevation
Scale: 1:50

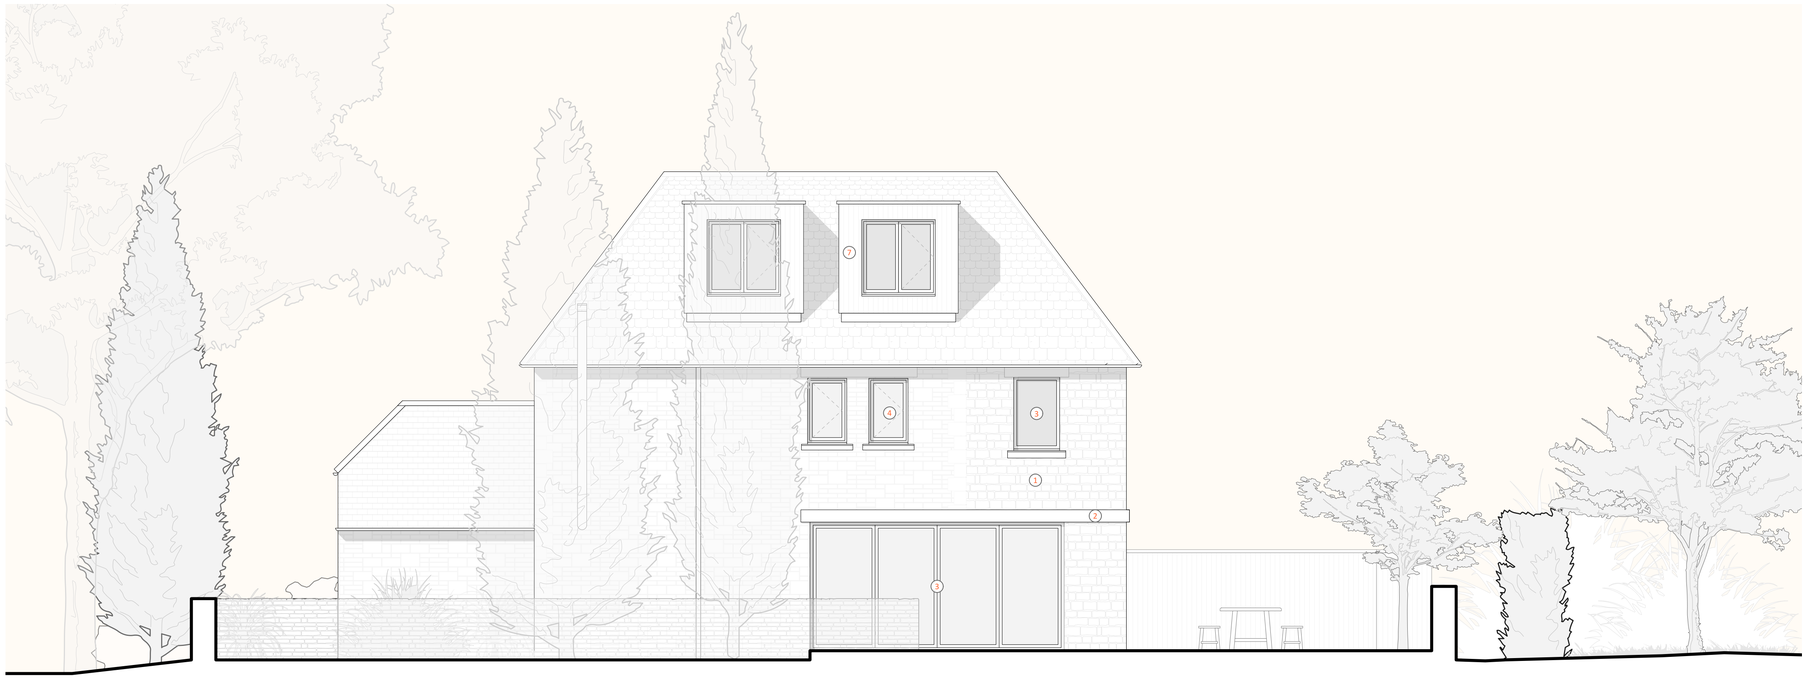

2 Proposed North Elevation
Scale: 1:50

Key:

1. Rubble limestone wall
2. Decorative horiztonal banding
3. New aluminium windows/doors
4. Replacment aluminium windows/doors
5. Replacement double glazed timber sash windows
6. Reconstituted stone roof tiles
7. Siberian Larch cladding
8. Glass Juliette Balcony

0 0.5 1 1.5 2 2.5m

Project:
Turnpike Cottage

Drawing:
Proposed North & South Elevations

Drawing No: 033-702

Revision: E

Scale: 1:50
Date Created: 07/09/2022
Status: Planning

Heathrow, Brimpton Road, Baughurt, RG26 5JJ
www.bayith.co.uk
info@bayith.co.uk

BAYITH

Copyright © 2019. Not to be used for any purposes without consent.