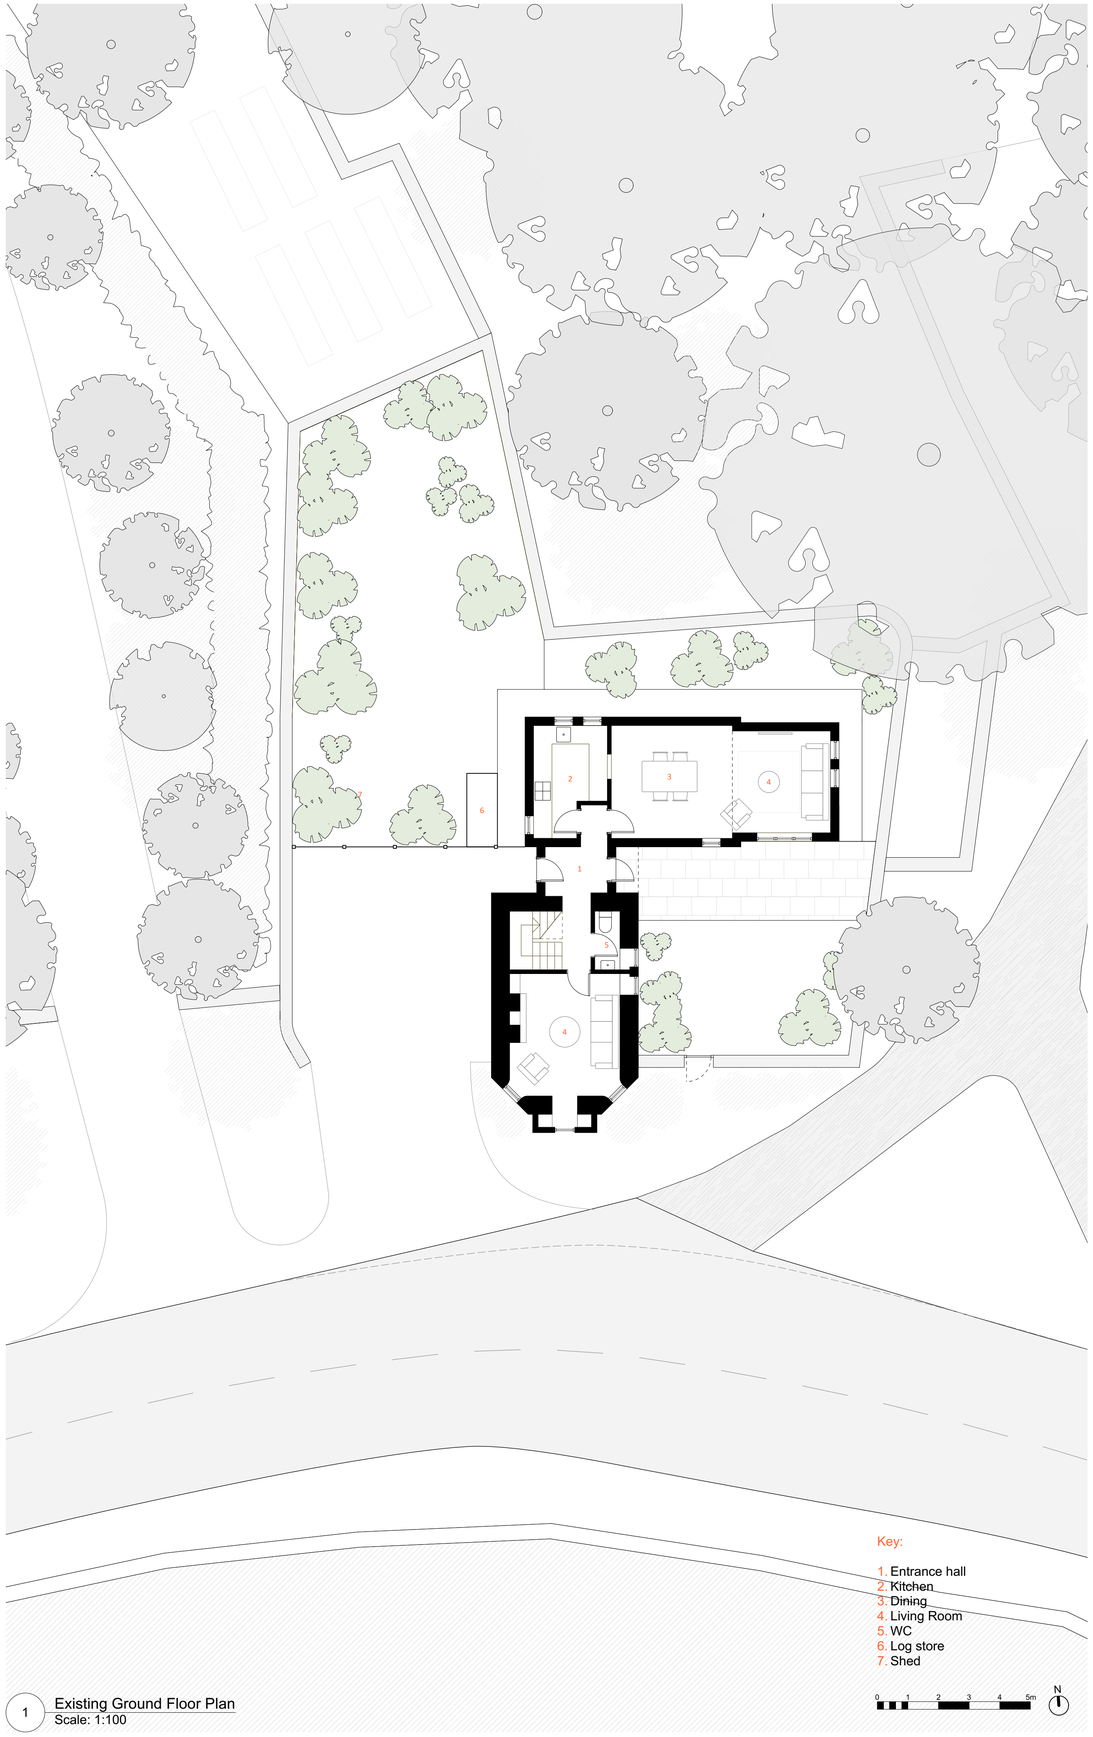

Key:

1. Entrance hall
2. Kitchen
3. Dining
4. Living Room
5. WC
6. Log store
7. Shed

0 1 2 3 4 5m

N

1 Existing Ground Floor Plan
Scale: 1:100

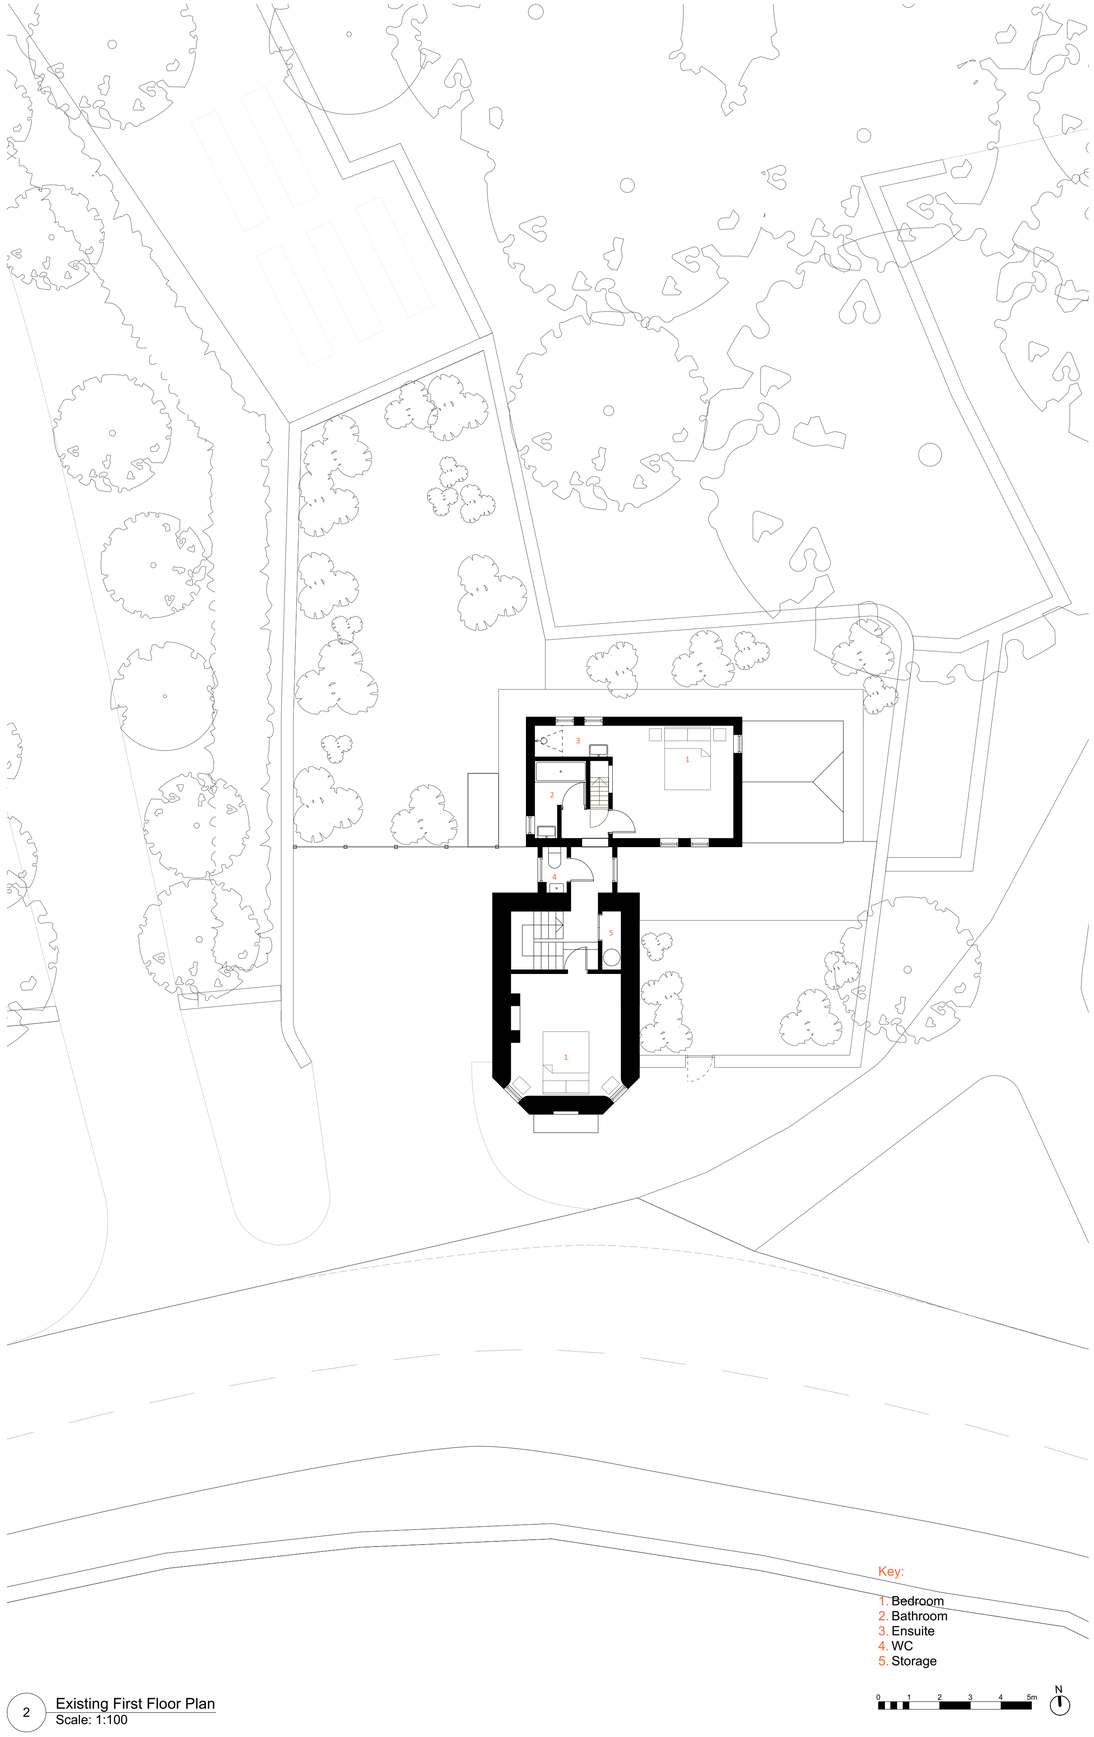

Key:

1. Bedroom
2. Bathroom
3. Ensuite
4. WC
5. Storage

0 1 2 3 4 5m

N

2 Existing First Floor Plan
Scale: 1:100

Project:
Turnpike Cottage

Drawing:
Existing Ground Floor & First Floor Plan

Drawing No: 033-102

Revision: C

Scale: 1:100
Date Created: 07/09/2022
Status: Planning

Heathrow, Brimpton Road, Baughurt, RG26 5JJ
www.bayith.co.uk
info@bayith.co.uk

BAYITH

Copyright © 2019. Not to be used for any purposes without consent.