

Key:

1. Bedroom
2. Velux above
3. Loft

0 1 2 3 4 5m

N

1 Existing Second Floor Plan
Scale: 1:100

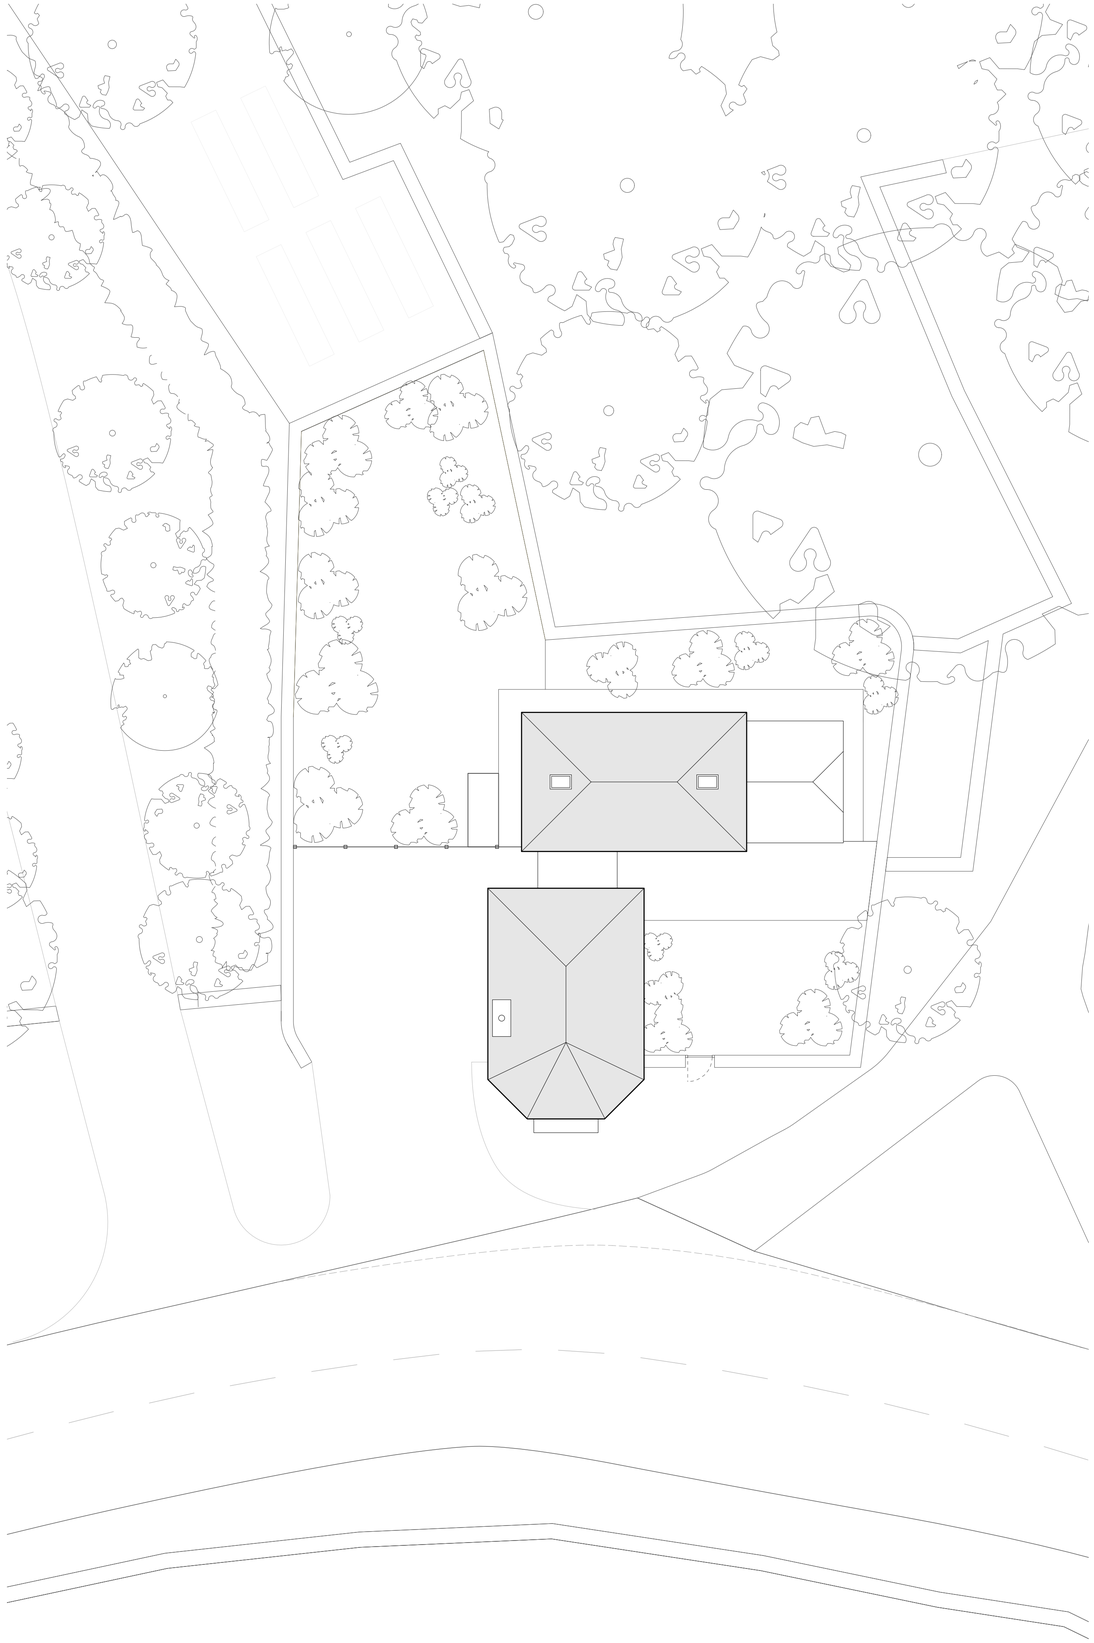

0 1 2 3 4 5m

N

2 Existing Roof Plan
Scale: 1:100

Project:
Turnpike Cottage

Drawing:
Existing Second Floor & Roof Plan

Drawing No: 033-103

Revision: B

Scale: 1:100
Date Created: 07/09/2022
Status: Planning

Heathrow, Brimpton Road, Baughurt, RG26 5JJ
www.bayith.co.uk
info@bayith.co.uk

BAYITH

Copyright © 2019. Not to be used for any purposes without consent.