Do not scale this drawing for construction purposes
In all cases figured dimensions are to be followed
All dimensions to be checked on site before work commences
© This drawing is the copyright of Solarsense UK Ltd and may not be reproduced in part or in whole without prior written permission

Notes:

Existing Roof Materials:

Dark grey coloured trapezoidal profile metal sheet roofing at 21° pitch.



1

2

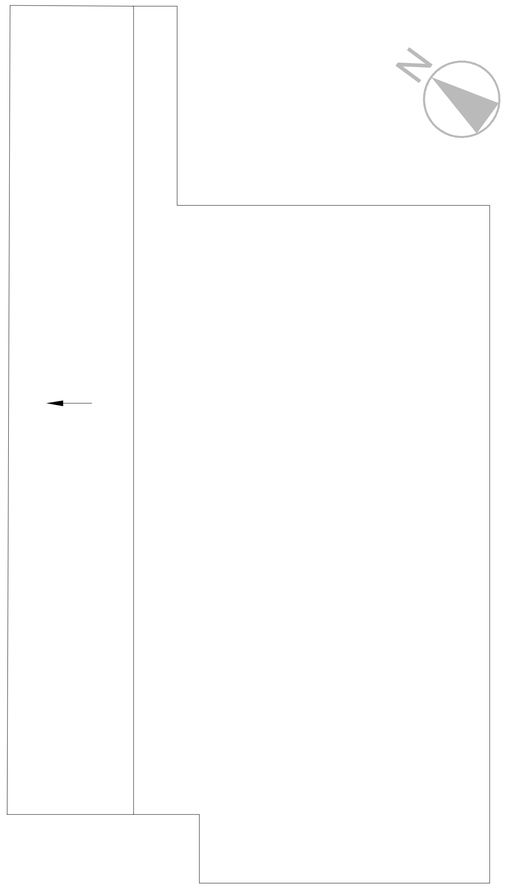

3

Existing Roof Plans

0 10 20 metres

PLANNING

Revision	Description	Date	Drawn

Solarsense

Solarsense UK Ltd
Unit 1A Tweed Road, Ind Est, Clevedon, BS21 6RR
☎ 01275 461800 e info@solarsense-uk.com

Client: Stowford Manor Farm

Project: Stowford Manor Farm, BA14 9LH
Roof mounted Solar PV System

Drawing: Existing Roofs Plan

Scale: 1:200 @ A1 Drawn by: MV

Date: Sep 2023 Checked by:

Drawing Number: CBP / 02 Revision: RevA