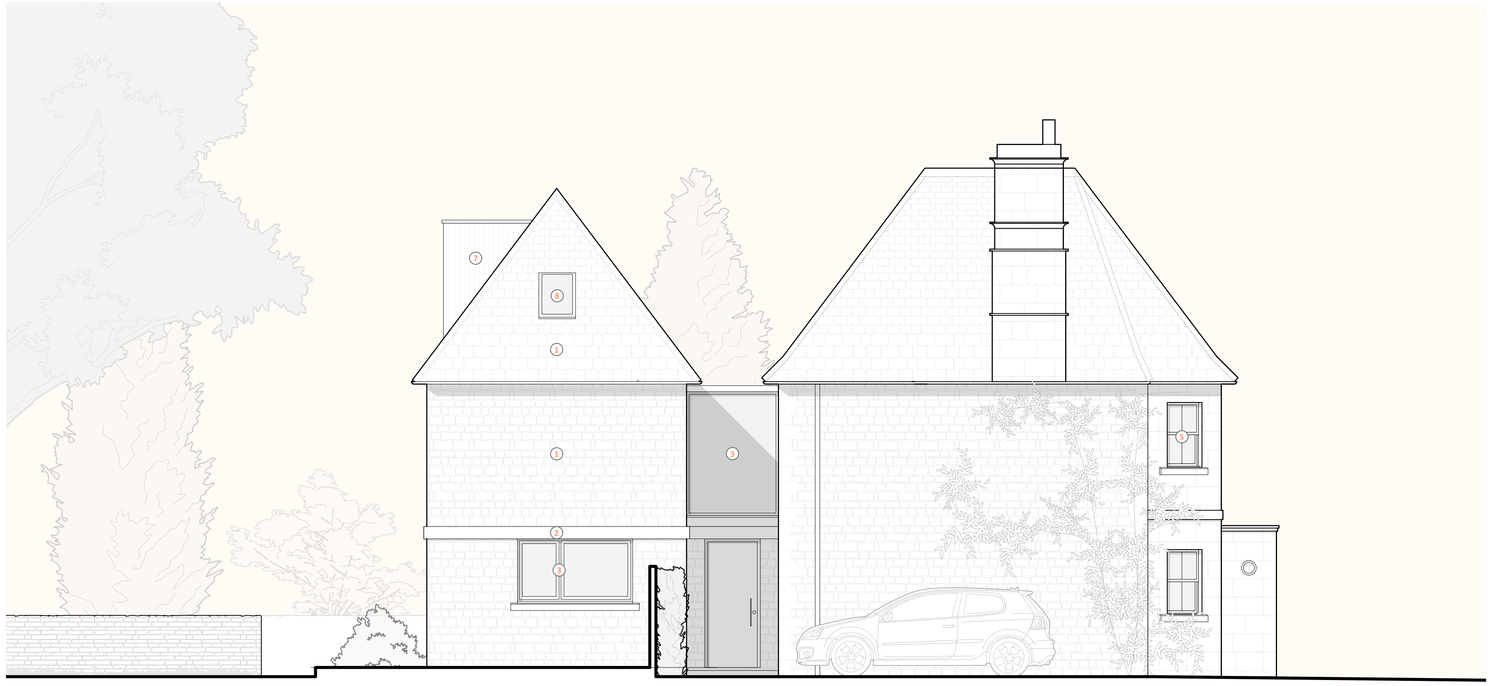

1 Proposed West Elevation
Scale: 1:50



2 Proposed East Elevation
Scale: 1:50

Key:

1. Rubble limestone wall
2. Decorative horiztonal banding
3. New aluminium windows
4. Replacment aluminium windows/doors
5. Replacement double glazed timber sash windows
6. Reconstituted stone roof tiles
7. Siberian Larch cladding
8. Velux window

0 0.5 1 1.5 2 2.5m

Project:
Turnpike Cottage

Drawing:
Proposed East & West Elevations

Drawing No: 033-703

Revision: D

Scale: 1:50
Date Created: 07/09/2022
Status: Planning

Heathrow, Brimpton Road, Baughurt, RG26 5JJ
www.bayith.co.uk
info@bayith.co.uk

BAYITH

Copyright © 2019. Not to be used for any purposes without consent.