
The Homestead

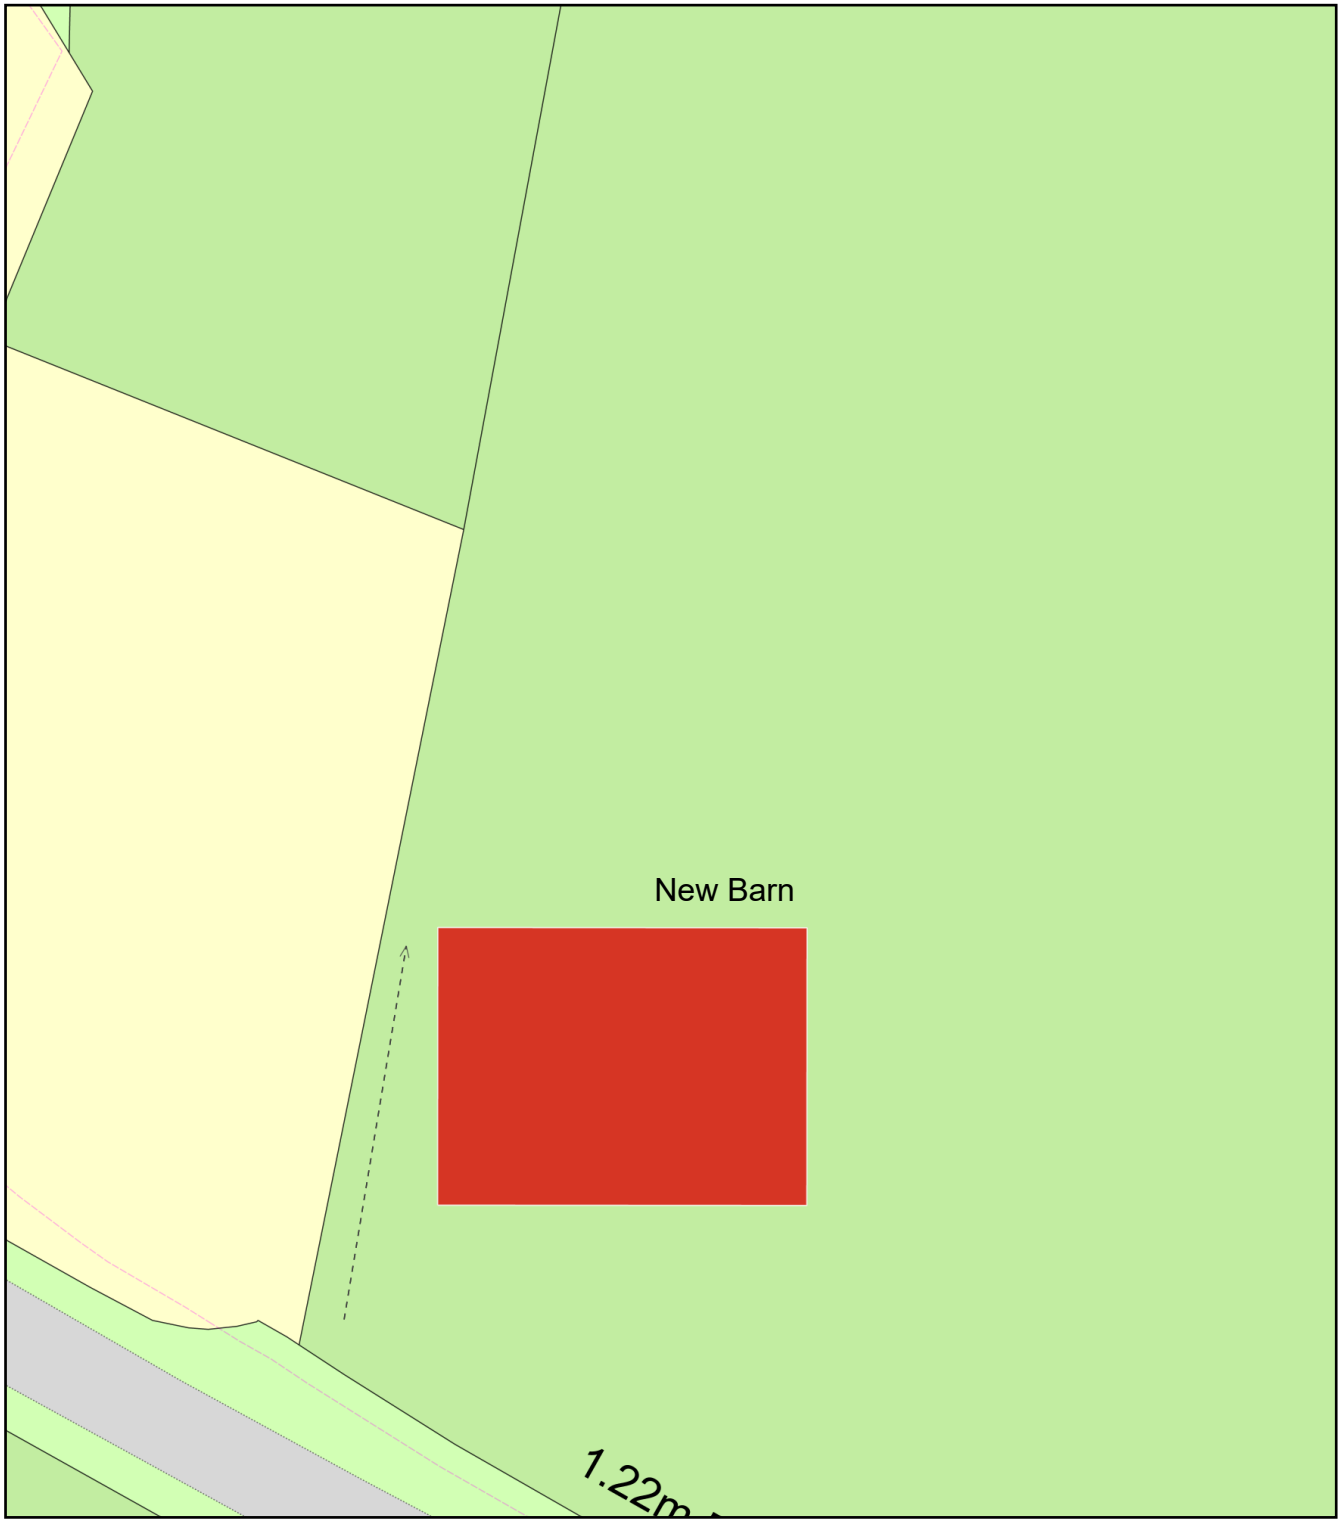

0 20
Metres

N

ReQuestaPlan

Plan Produced for: Matthew Evans

Date Produced: 20 Sep 2023

Plan Reference Number: TQRQM23263184102287

Scale: 1:500 @ A4

© Crown copyright and database rights 2023 OS 100042766