


Existing Side Elevation | Existing Rear Elevation | Existing Side Elevation | Existing Front Elevation

Scale 1:100


10m
2 4 6 8

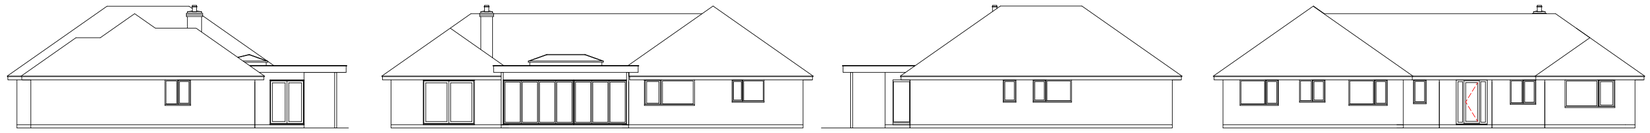

Proposed Side Elevation | Proposed Rear Elevation | Proposed Side Elevation | Proposed Front Elevation

Scale 1:100


10m
2 4 6 8

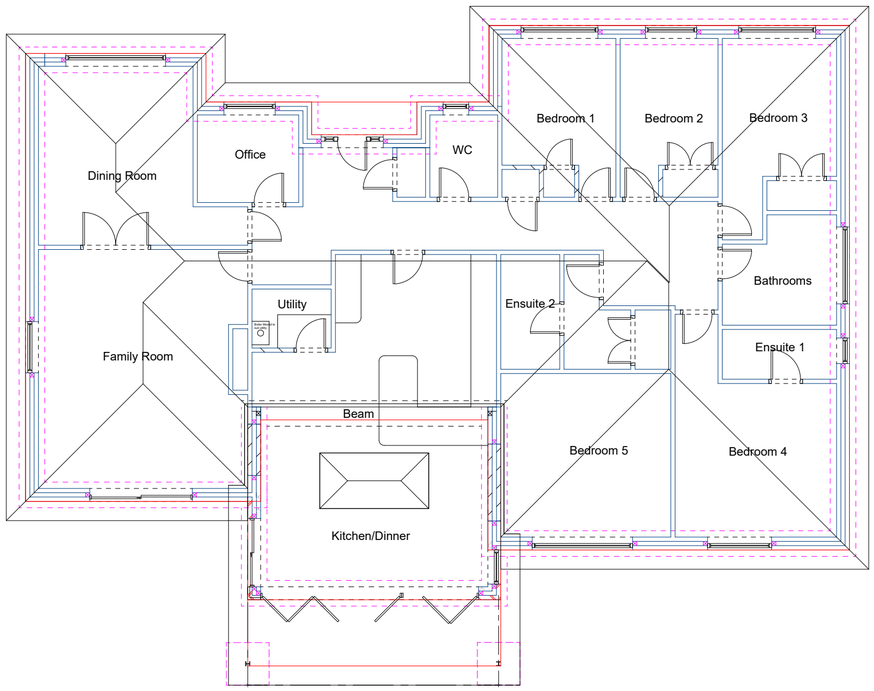

Proposed Ground Floor

Scale 1:50


5m
1 2 3 4

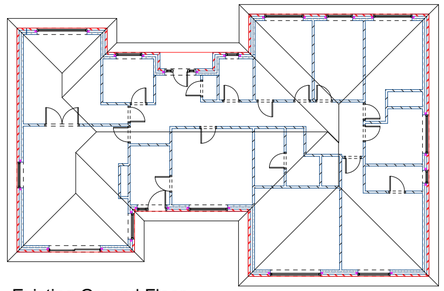

Existing Ground Floor

Scale 1:100

10m
2 4 6 8

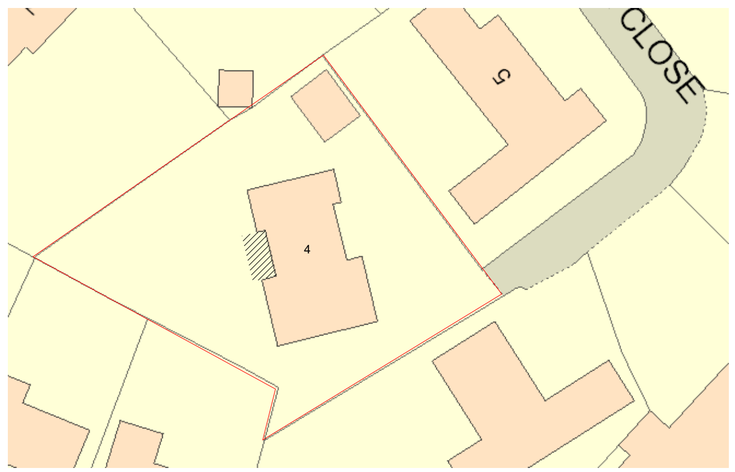

Scale 1:500

25m
5 10 15 20



Scale 1:1250

50m
10 20 30 40

Wiltshire Build Solutions

Project
Rear Single Story Extension

4 Cherry Briar Close
Lydiard Millicent
Swindon
SN5 3NT

Proposed Layout

Client
Mr & Mrs Haywood

Drawing No.
23-006-01

Date
26.08.2023

Scale
1:100

Scale
1:50

2000mm

1000mm

Drawn by
ANM

Page Size - A3

332 Cheneymanor Road
Swindon
Wiltshire
SN2 2PF

Email:info@wiltshirebuildsolutions.co.uk