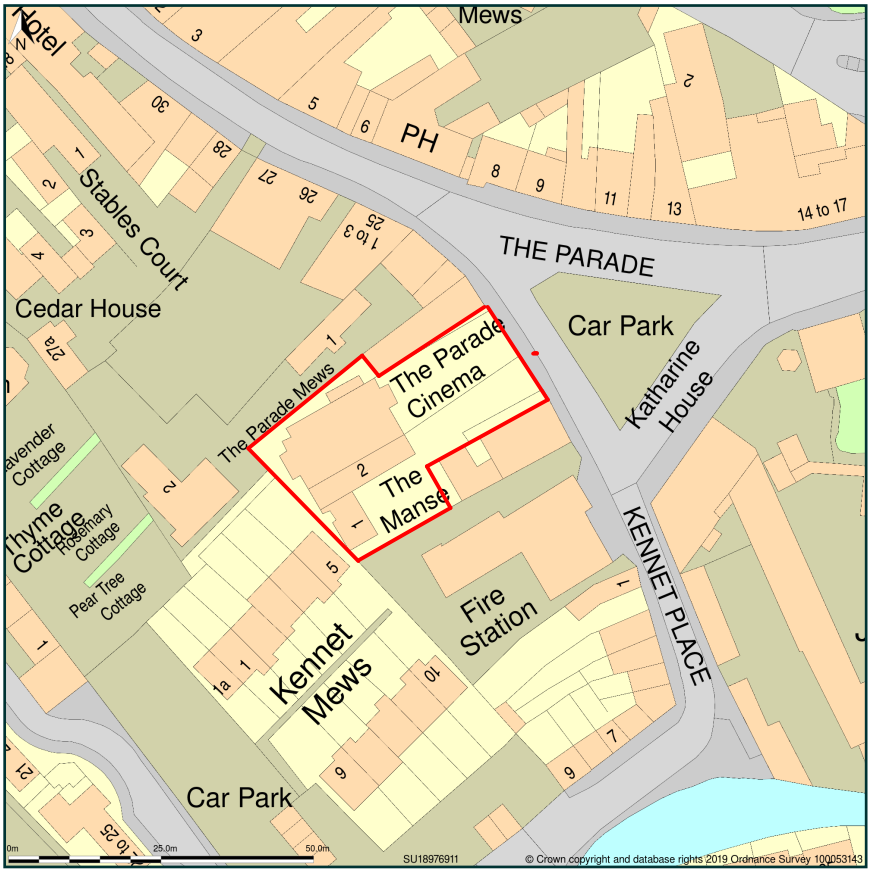


A4	DRAWING STATUS **PLANNING**	**The Parade Cinema The Parade Marlborough SN8 1NE**	**title:** ORDNANCE SURVEY MAP note: do not scale from this drawing, all dimensions must be checked on site
	GENERAL NOTES		drawing no: PARADE_OS_01
	1. No dimensions to be scaled off this drawing 2. Any discrepancies found between this drawing and other documents should be reffered immediately to the consultants 3. This drawing should be removed from currency immediately a revised version is issued 4. All dimensions in millimetres		project CANOPY scale:1:1250 date: 13.09.23