SITE ADDRESS:

THE PARADE CINEMA
THE PARADE
MARLBOROUGH
WILTSHIRE SN8 1NE

DRAWING TITLE:
PARADE CANOPY ELEVATIONS
SCALE: 1:200 @ A3
DATE 20.09.23

SCALE in metres

0 1 2 3 4 5 6 7 8 9 10

LEGEND:

CANOPY

VIEW FROM ENTRANCE

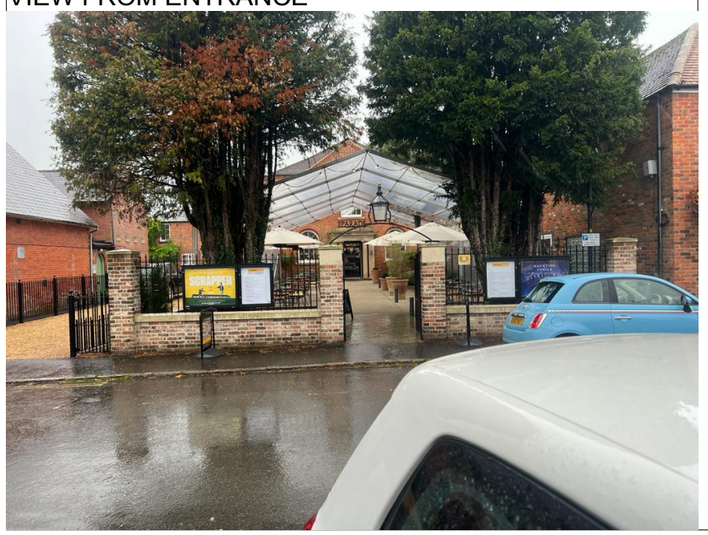

NORTH ELEVATION

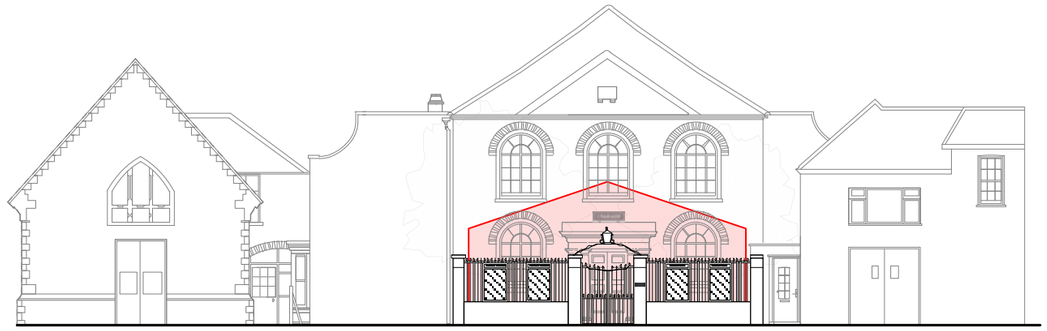

EAST ELEVATION

