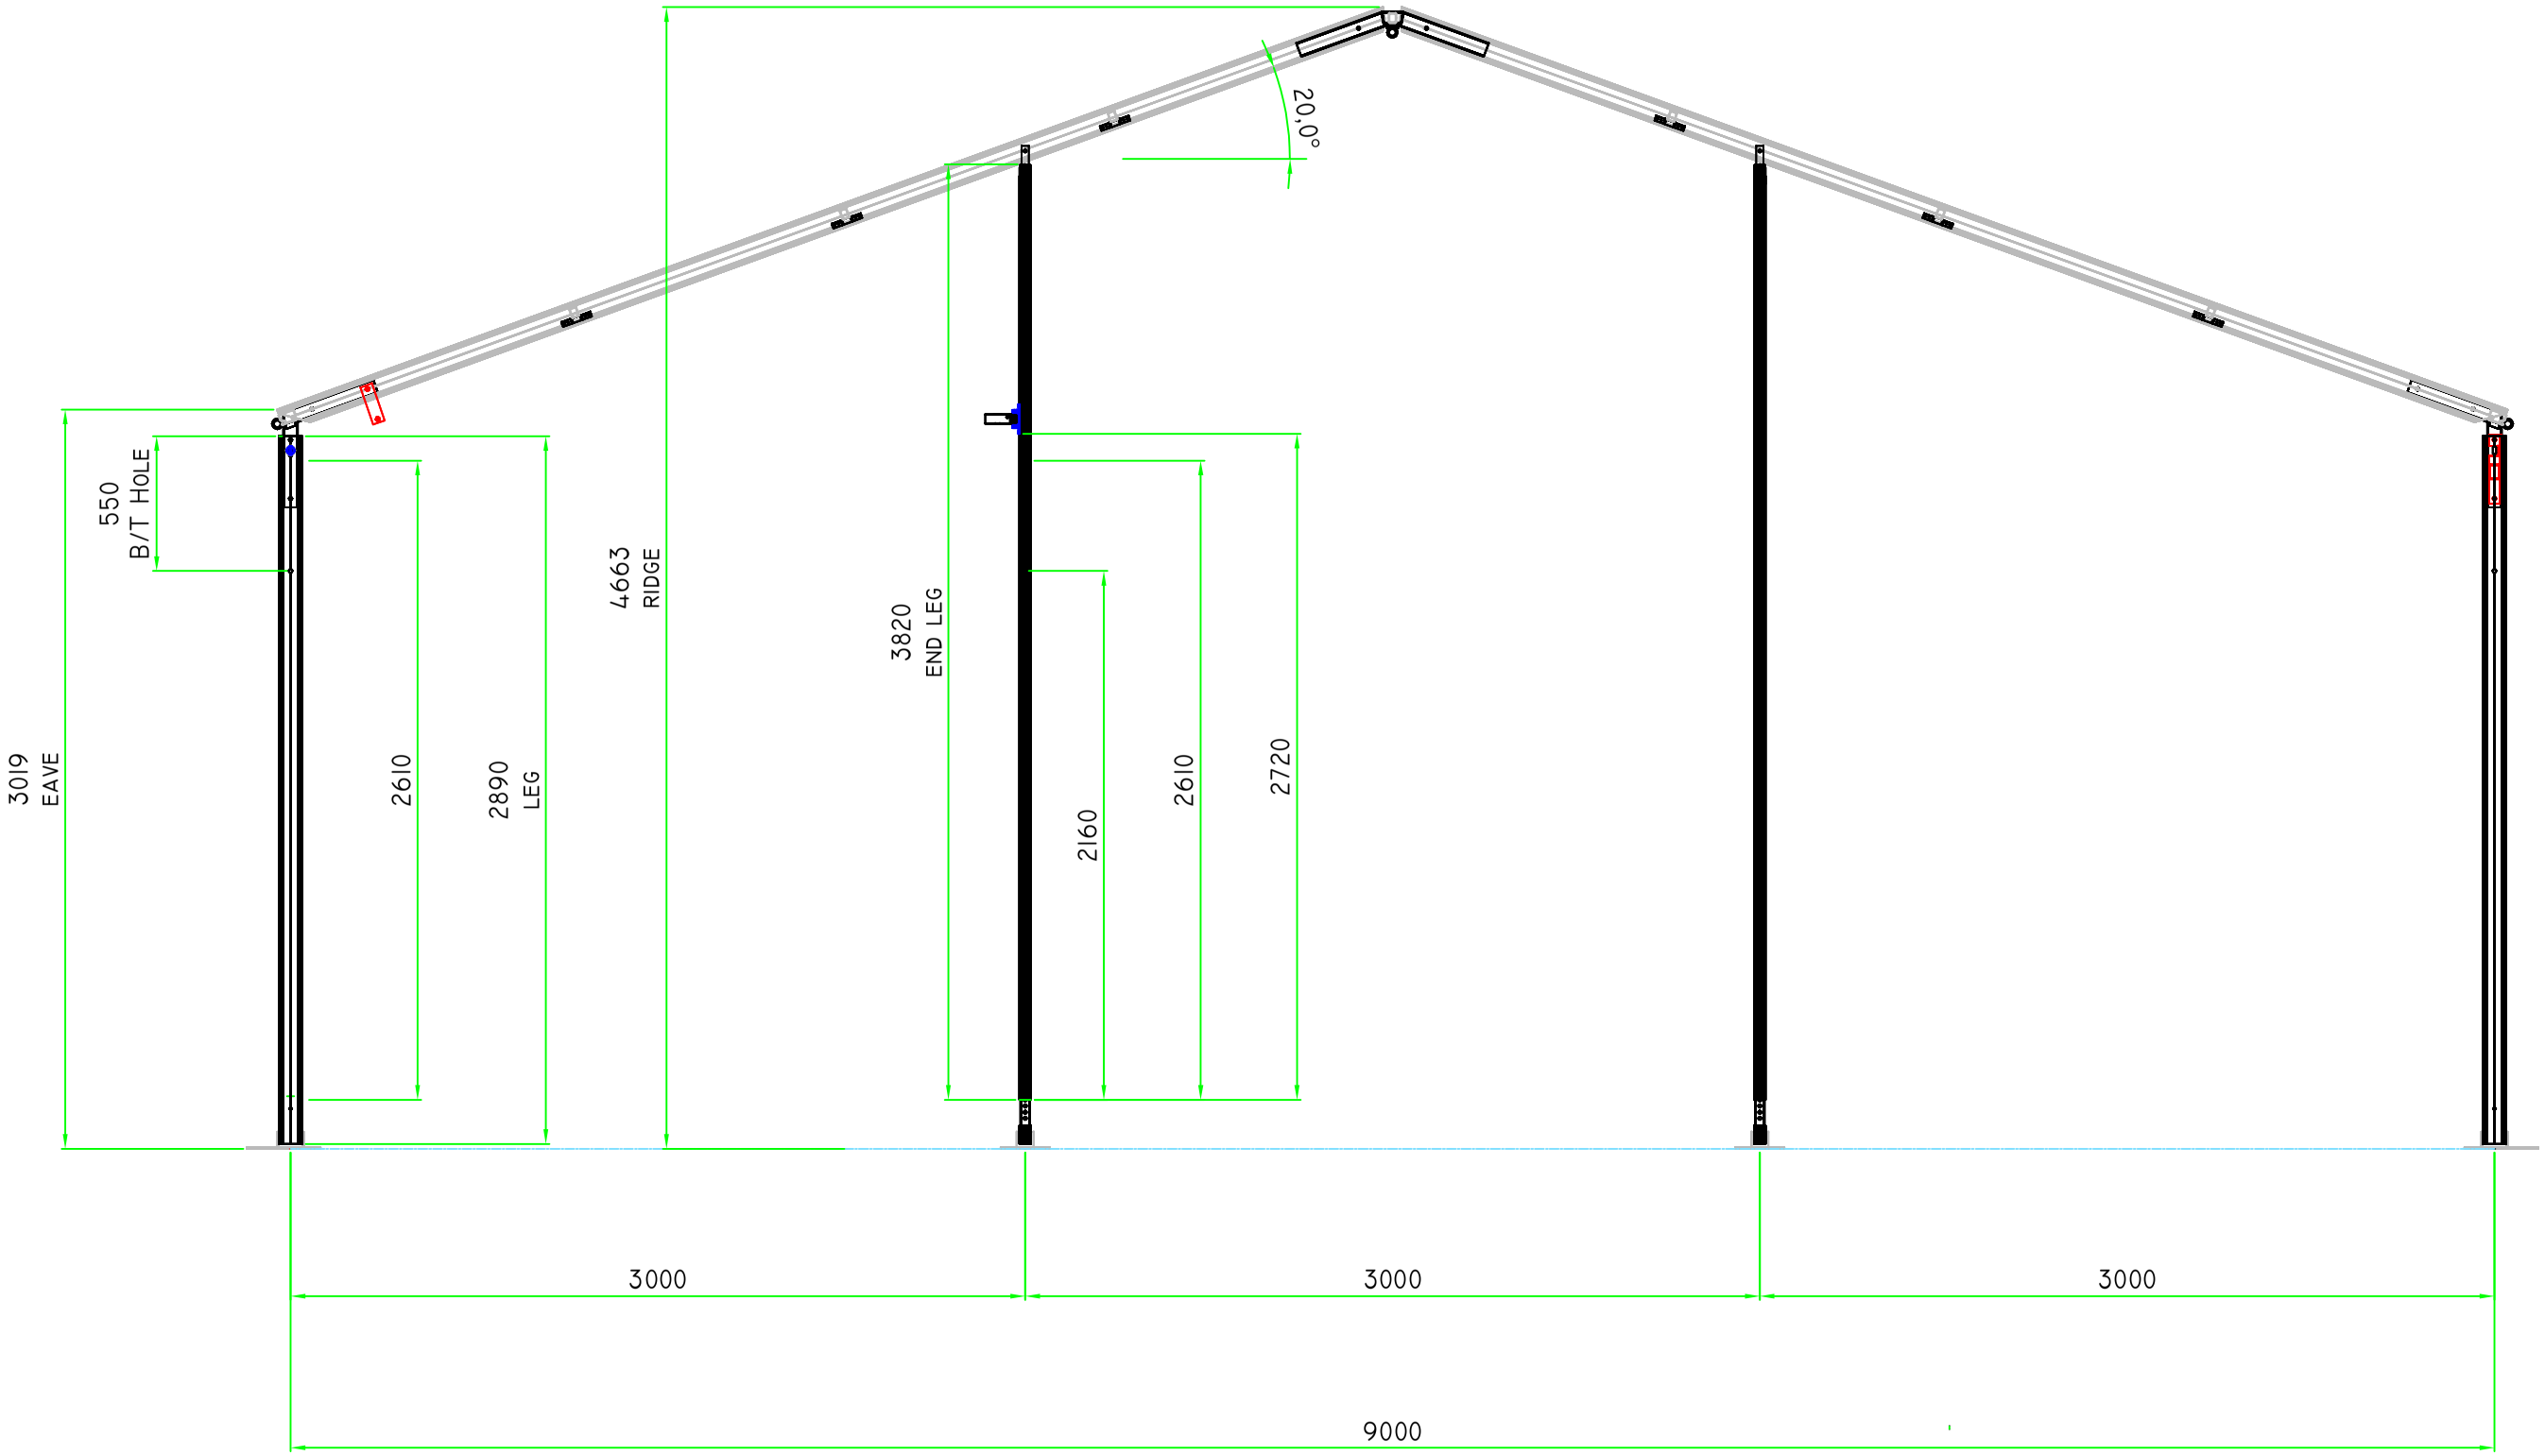

TITLE. Gable End	DRAWING No. 9m-3m E 001 (Sheet A3)	MATERIALS: -	GENERAL NOTES. ALL DIMENSIONS IN MILLIMETRES UNLESS OTHERWISE STATED. NOT FOR CONSTRUCTION PURPOSES
CLIENT / PROJECT. 9m - 3m Eave Multispan	REV. 0 / DATE: 22.06.04 / SCALE: 1:30		
JOB No. NA / QUANTITY: NA	DRAWN BY: Warren Whitney-Smith		

REVISIONS:	DATE:
r0 First issue	22.06.04

TECTONICS UK
TEMPORARY ENVIRONMENTS, BUILT TO LAST
1 PROSPECT ROAD
NEW ALRESFORD
HAMPSHIRE SO24 9QF
01962 736316
SALES@TECTONICSUK.CO.UK
WWW.TECTONICSUK.CO.UK

This drawing is the property & copyright of Tectonics UK. It is private and confidential and supplied on the express condition that it is not used for any purpose or copied or communicated to any other party without the written consent of Tectonics UK.