



NORTH ELEVATION FROM ROAD


1:100

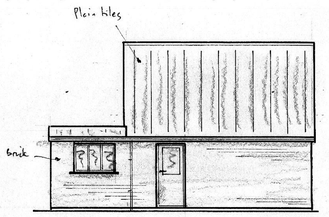


EAST ELEVATION FROM HOUSE

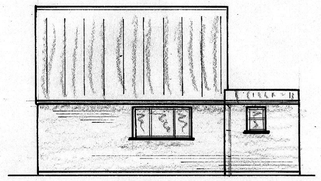


WEST ELEVATION FROM CAR PARK

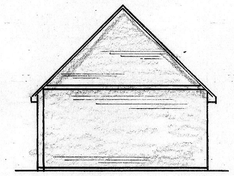


SOUTH ELEVATION

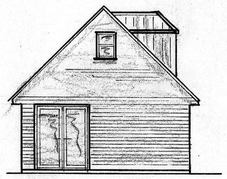


PROPOSED N ELEVATION

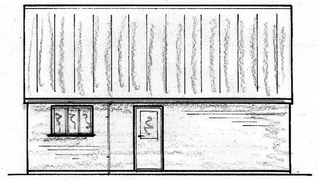


PROPOSED E ELEVATION

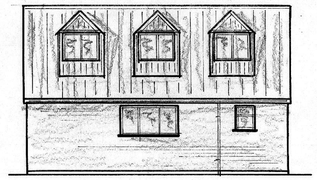


PROPOSED W ELEVATION

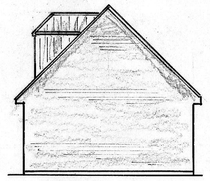


PROPOSED S ELEVATION

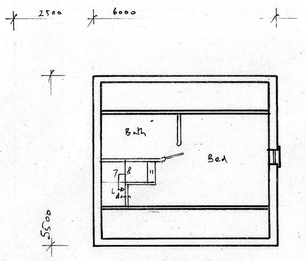


EXISTING F.F. PLAN

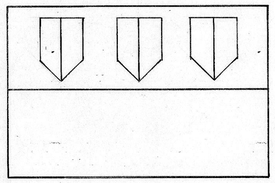


PROPOSED ROOF PLAN

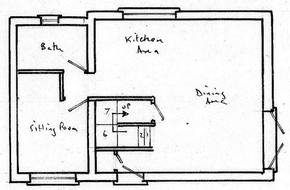

EXISTING GF PLAN

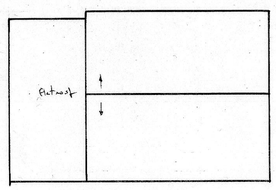

EXISTING ROOF PLAN

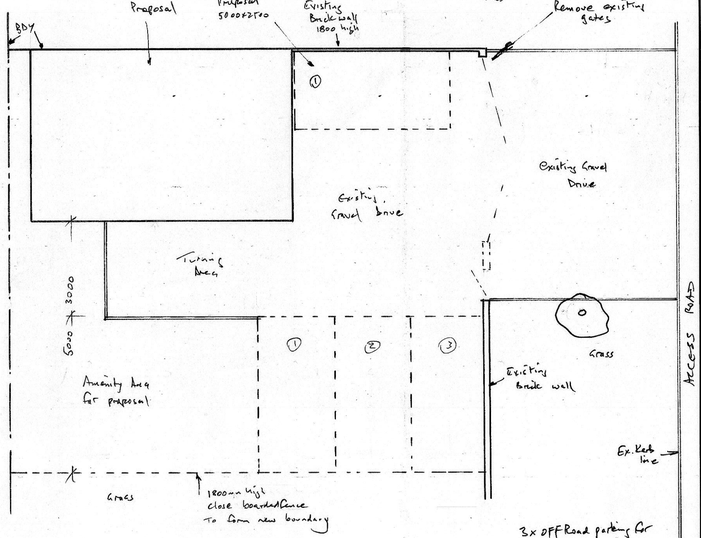

PROPOSED PARKING LAYOUT


1:100 0 1 2 3 4 5 6 7 8 9 10.0m

1:50 0 1 2 3 4 5 6 7 8 9 10.0m


1200x1050 DG Level 3

1200 x 1050

1200x1050

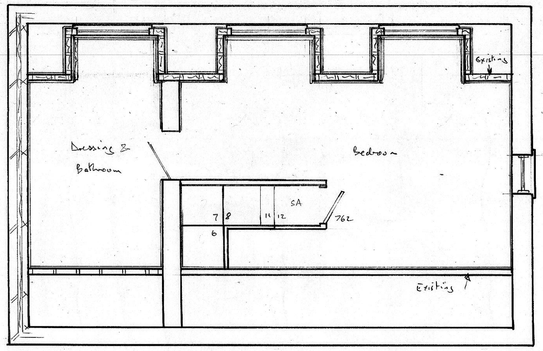


PROPOSED FF PLAN

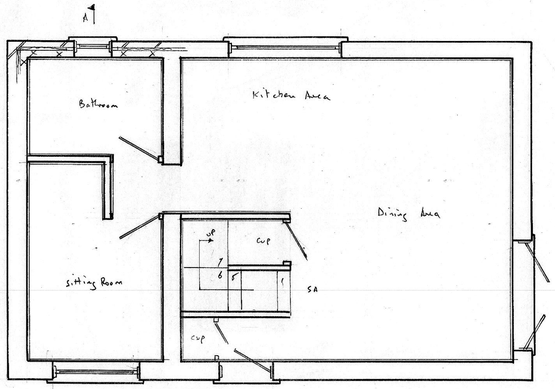

PROPOSED GF PLAN

1:50

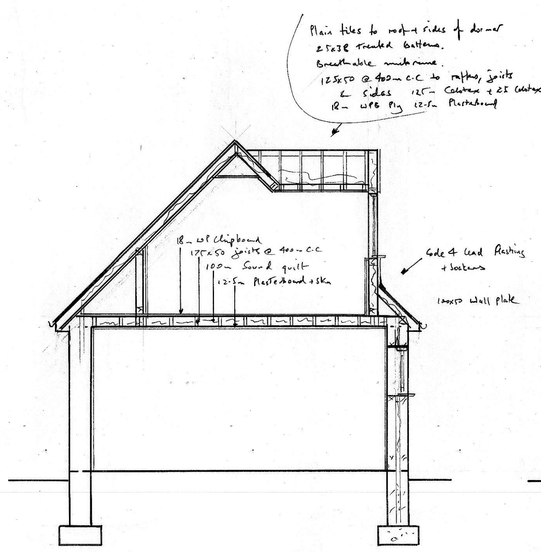

TYPICAL CROSS SECTION (A-A)

TYPICAL LONG SECTION

NOTES:
All dimensions must be checked on site and not scaled from this drawing.

A		
	Date	Revisions

©copyright

Scale bar

0 1 2 3 4 5 6 7 8 1:100

0 1 2 3 4 1:50

For Building Regulation purposes these plans are to be read in conjunction with the written specification and structural report.

KEECH DESIGN SERVICES LTD
1 HARBOUR CLOSE SWINDON
07778 324228
ROBERT.KEECH@NTLWORLD.COM

Job Title

Drawing Title

TWO STOREY EXTENSION PLUS CHANGE FROM ANNEX TO DWELLING AT LODGE COTTAGE, FOREST HILL, MARLBOROUGH SN8 3HN

Scale 1:50 1:100

Date AUG 2023 Drawn by

Drg No. 23/065 Rev.

A PRODUCT OF THE UNO RANGE-ARCHITECT CAT. No 7311

594 x 841mm A1