


SOUTH EAST (front)
PROPOSED ELEVATIONS scale 1:100

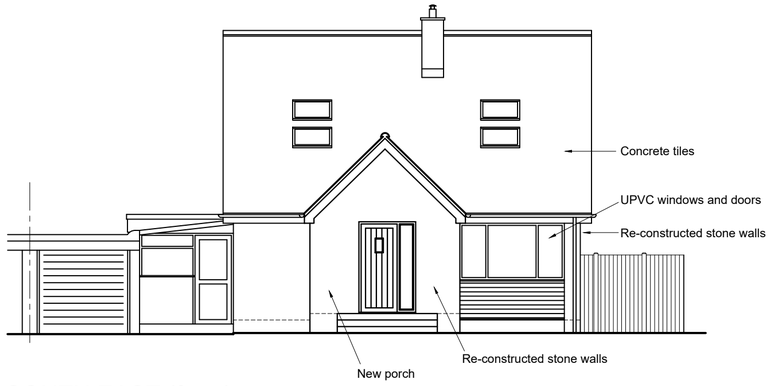


SOUTH WEST (side)




NORTH EAST (side)

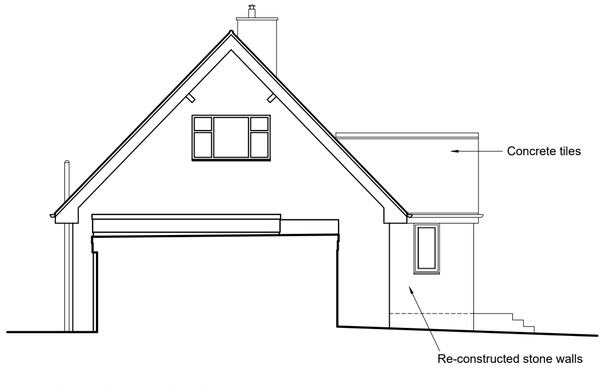


GROUND FLOOR
PROPOSED FLOOR PLAN scale 1:100



ROOF PLAN scale 1:100

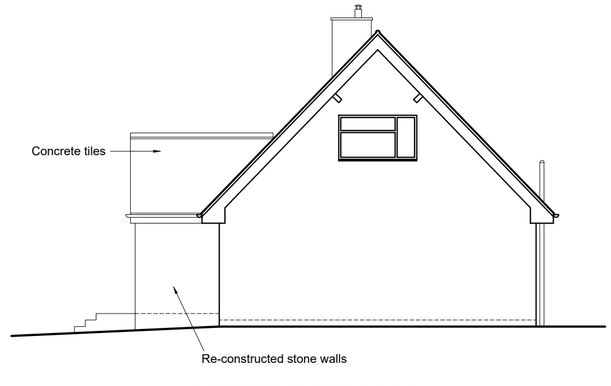


BLOCK PLAN scale 1:500

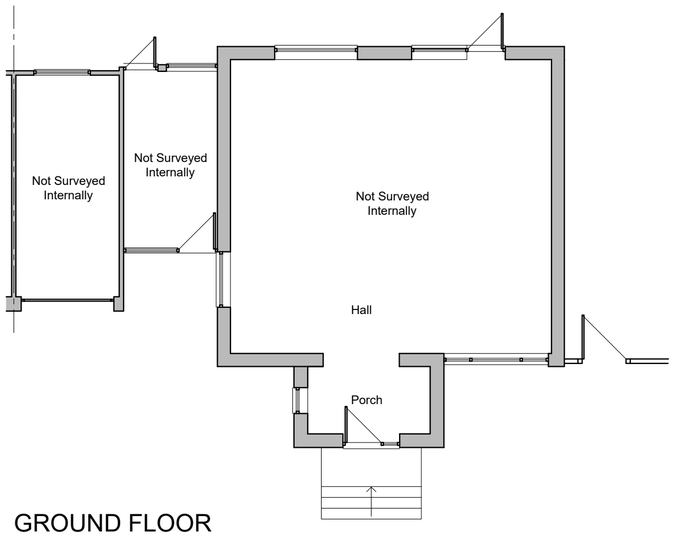1:1250 0m 10m 50m 100m

1:500 0m 10m 25m 50m

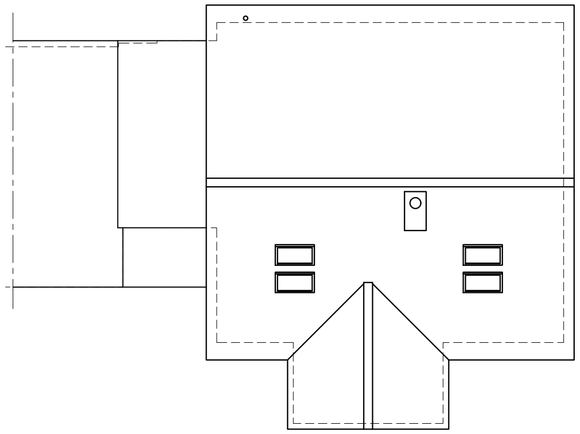1:100 0m 1m 5m 10m

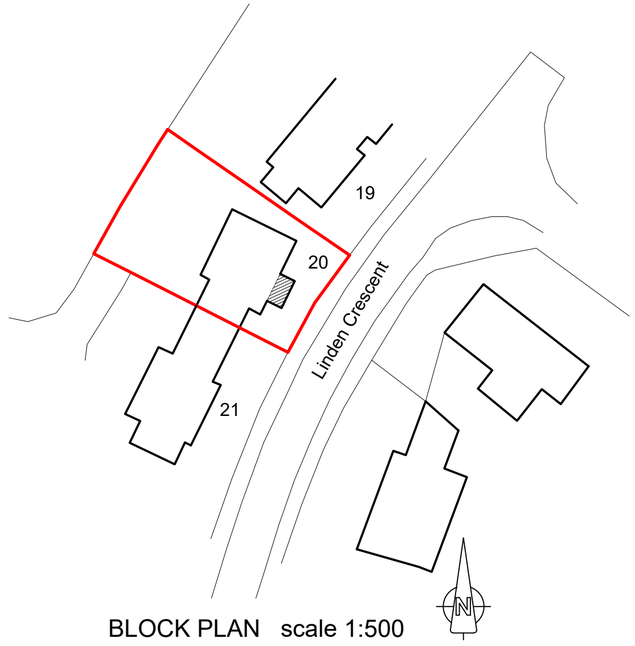© Copyright

project . address
New porch
20 Linden Crescent Lower Westwood Bradford on Avon BA15 2AN

fmh architectural ltd
architectural design and consultancy
www.fmhas.co.uk

| drawing title | scale | sheet size | date | drawing no. | revision |
|---|---|---|---|---|---|
| Proposed plans and elevations | 1:100 1:500 1:1250 | A2 | September 23 | 1265-P01 | - |