

SOUTH EAST (front)
EXISTING ELEVATIONS scale 1:100

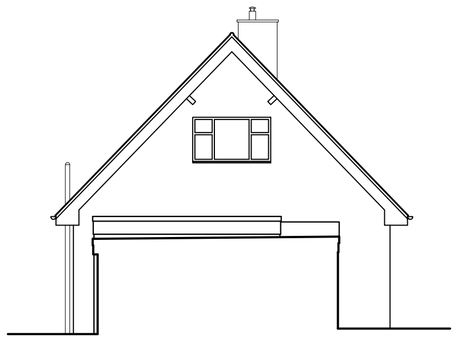

SOUTH WEST (side)

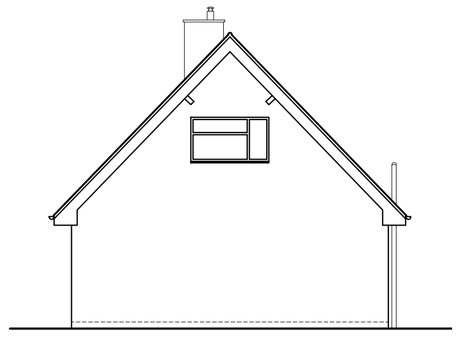

NORTH EAST (side)

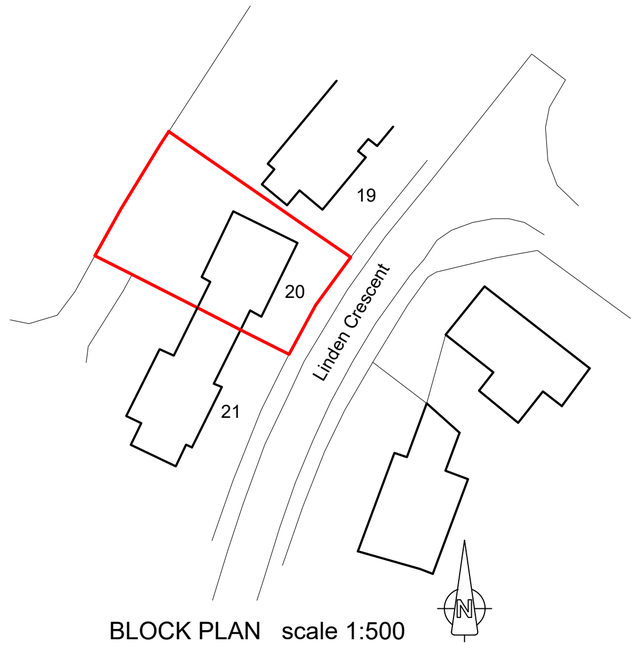

BLOCK PLAN scale 1:500

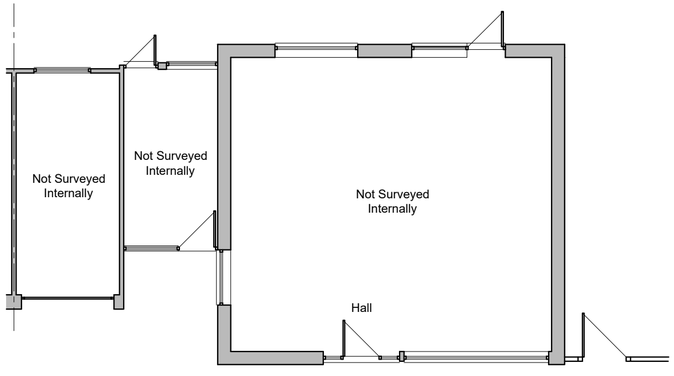

GROUND FLOOR
EXISTING FLOOR PLAN scale 1:100

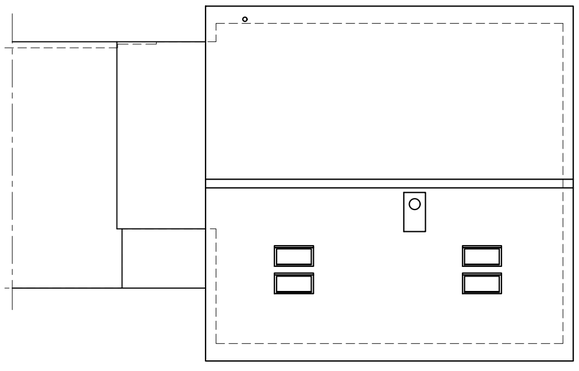

ROOF PLAN scale 1:100



LOCATION PLAN 1:1250

Ordnance Survey (c) Crown Copyright 2014. All rights reserved. Licence number 100022432

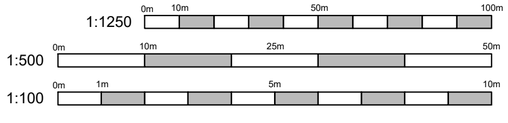

© Copyright

project . address
New porch
20 Linden Crescent Lower Westwood Bradford on Avon BA15 2AN

fmh architectural ltd
architectural design and consultancy
www.fmhas.co.uk

drawing title	scale	sheet size	date	drawing no.	revision
Existing plans and elevations	1:100 1:500 1:1250	A2	September 23	1265-S01	-