

EXISTING REAR ELEVATION

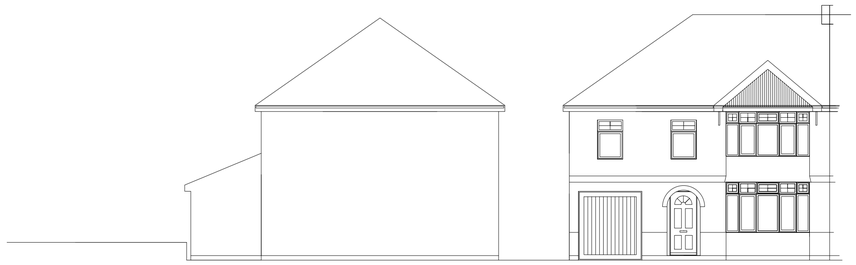

EXISTING SIDE ELEVATION

EXISTING FRONT ELEVATION

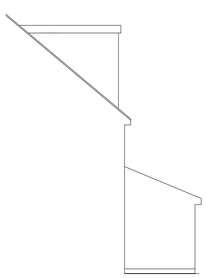



PROPOSED REAR ELEVATION

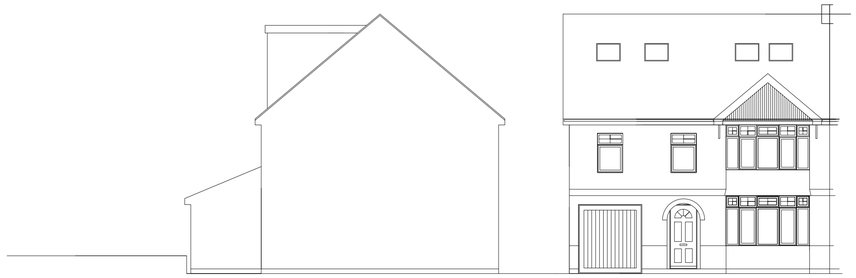

PROPOSED SIDE ELEVATION

PROPOSED FRONT ELEVATION

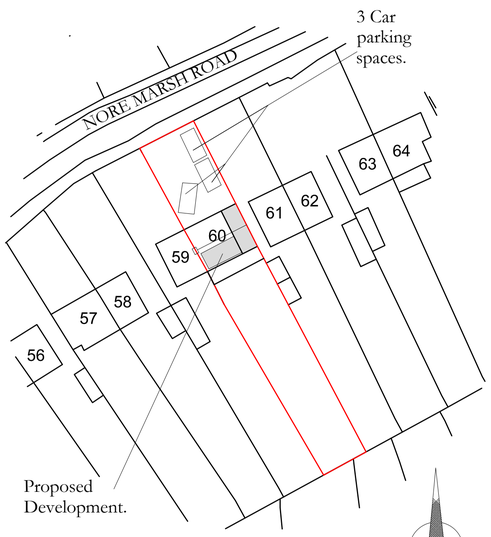

Block Plan Scale
1:500

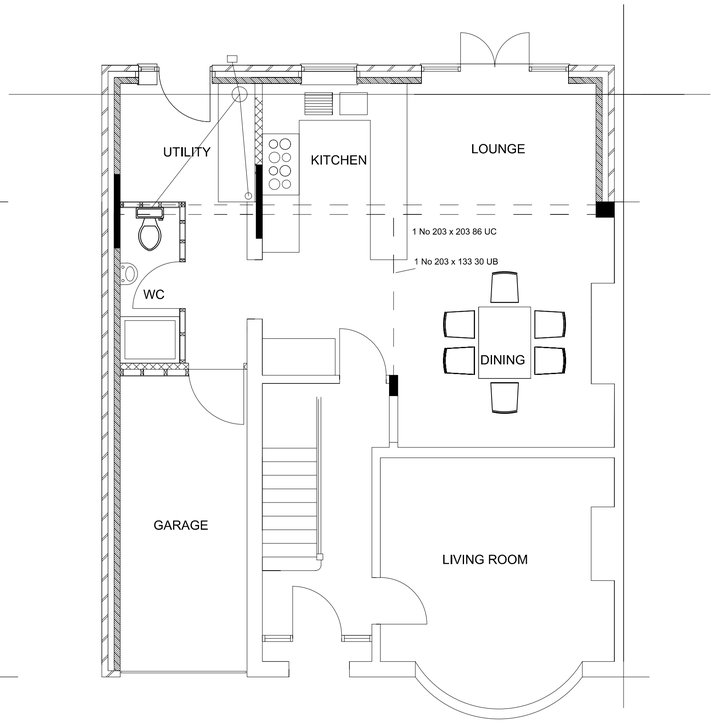

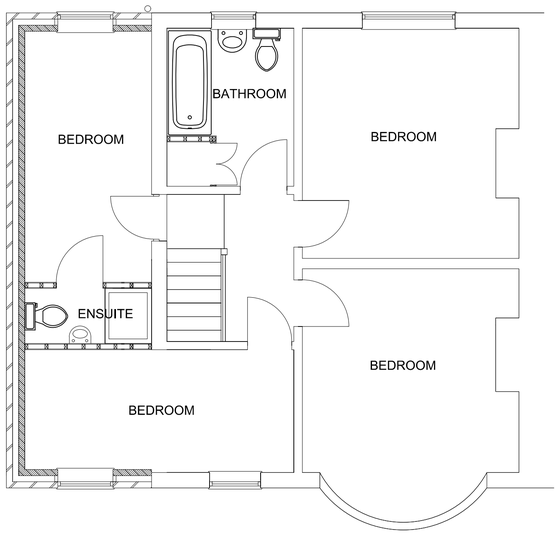

EXISTING FIRST FLOOR

EXISTING GROUND FLOOR.
GROUND FLOOR EXTENSION
APROVED AND BUILT.

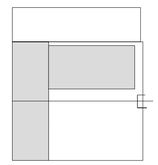

Roof Plan
Scale 1:200

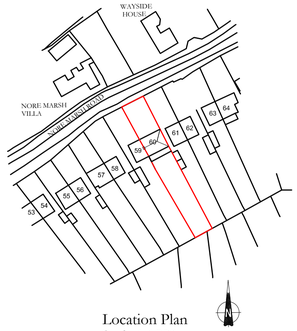

Location Plan
Scale 1:1250

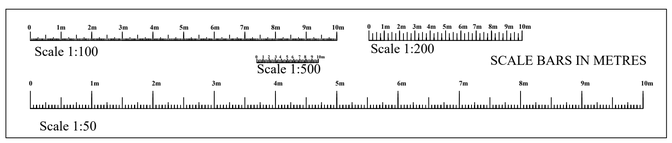

client	Mrs Eastgate
SITE ADDRESS	60 Noremarsh Road Royal Wootton Bassett Wiltshire SN4 8BH
PROJECT	Proposed oft conversion and rear dormer.

RAND PLANNING
CONSULTANCY LTD

Phil Rand
Cherry Tree House
Clardon lane
Purton.
Wiltshire
SN5 4HN
TEL 01793 771128

Drawn by	**Phil Rand**	Drawing No	**01**
Scales	**1:200 1:100 1:50**	Date	**12th Sept 2023**