A1 PRINT

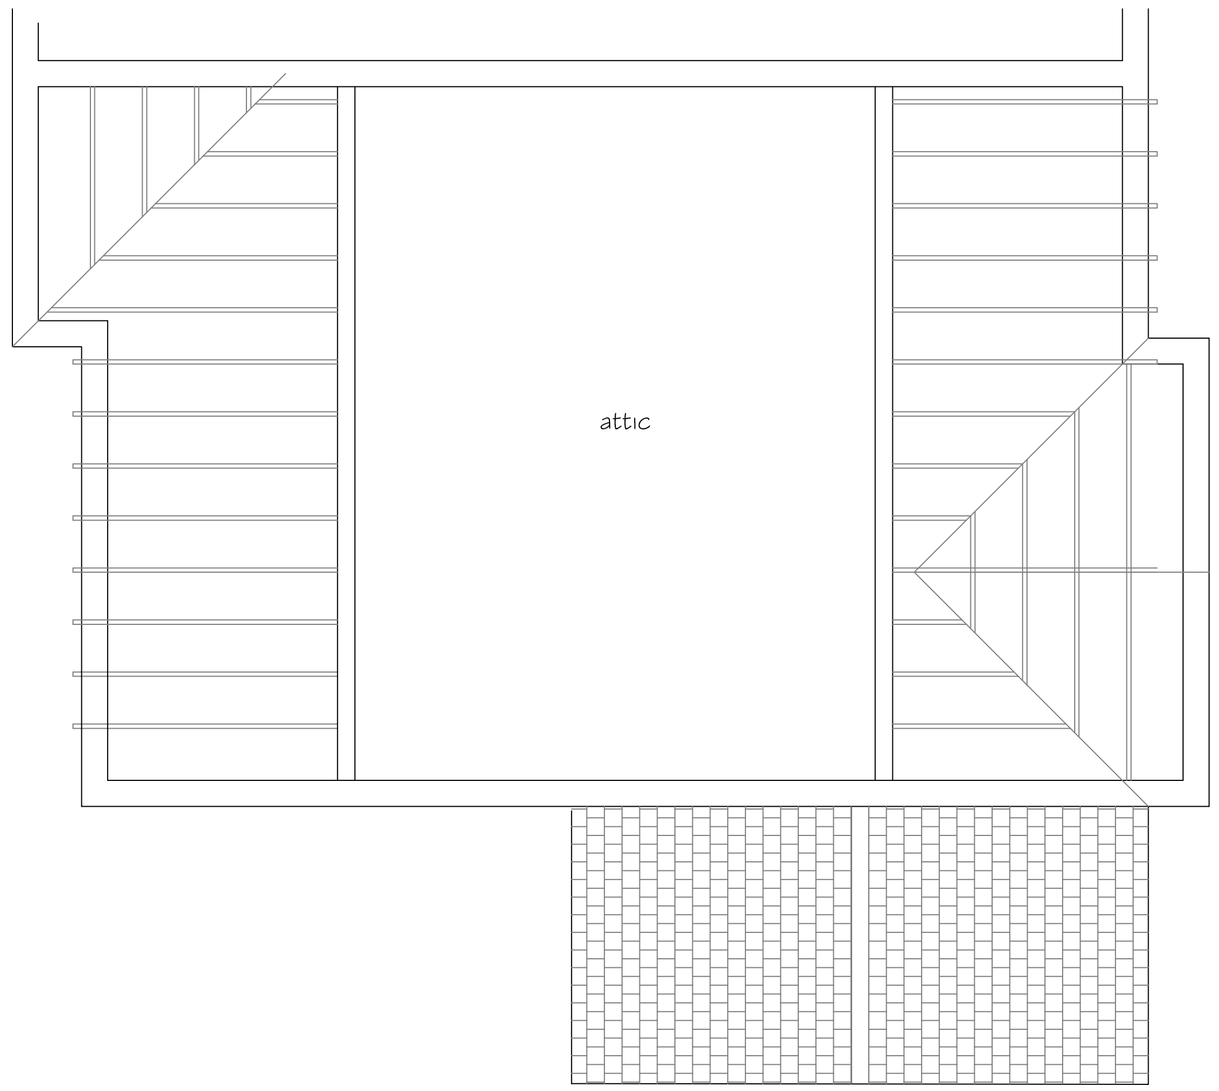

EXISTING FIRST FLOOR PLAN 1:50

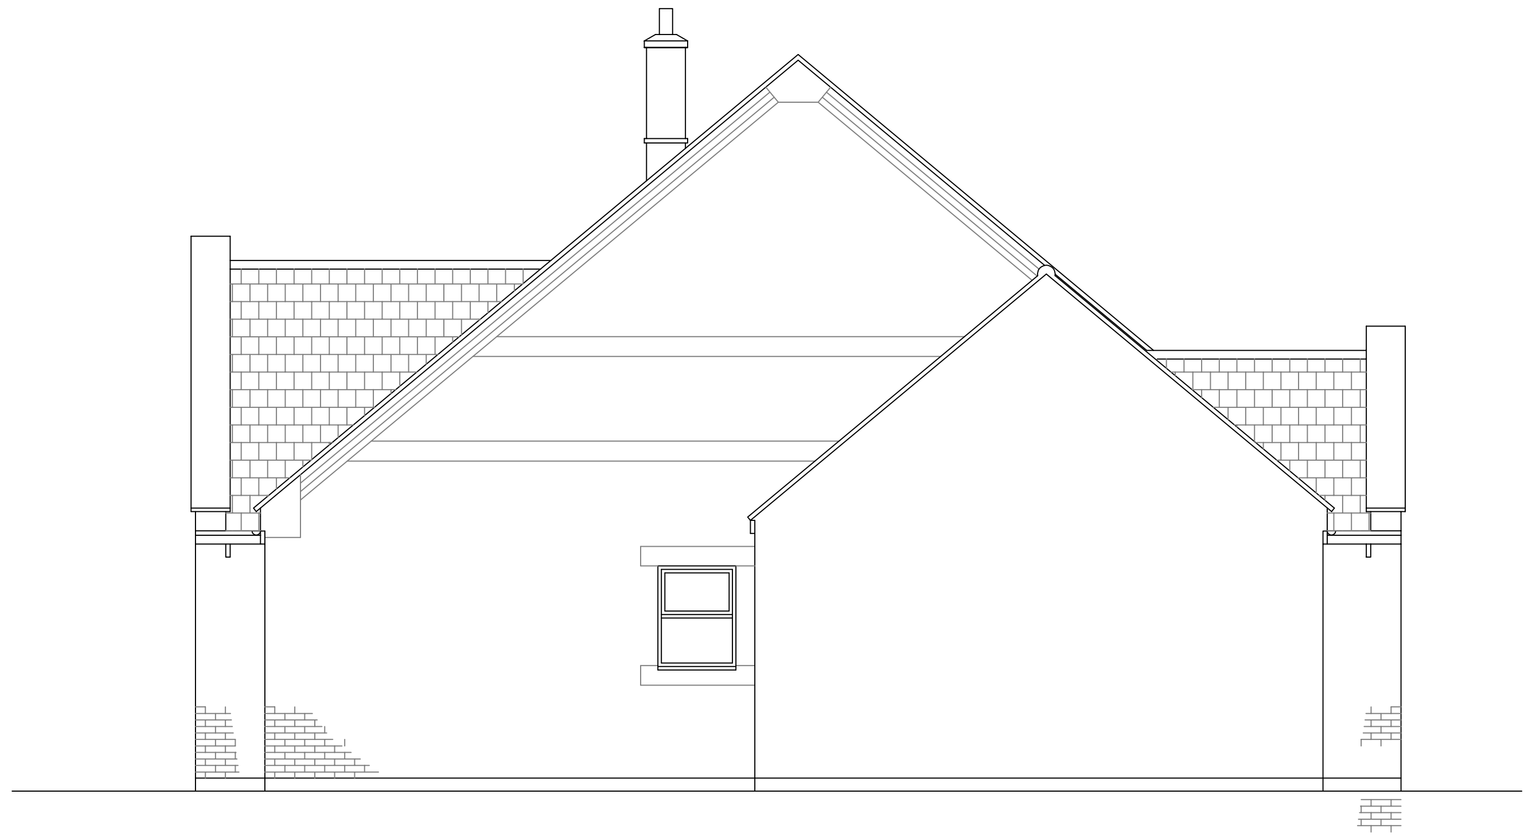

EXISTING SIDE (EAST) ELEVATION 1:50

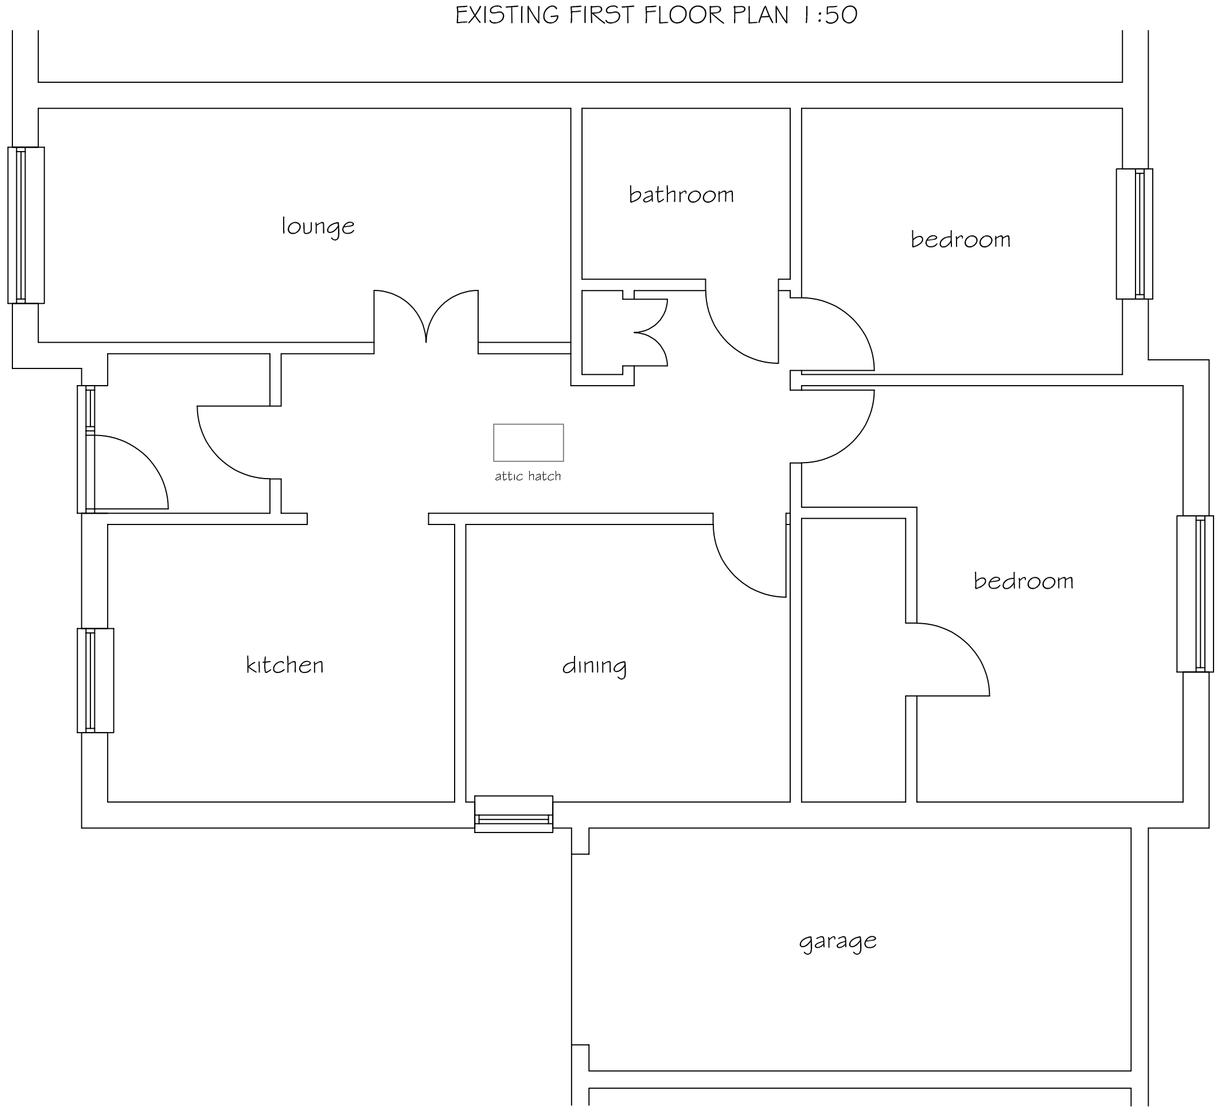

EXISTING GROUND FLOOR PLAN 1:50

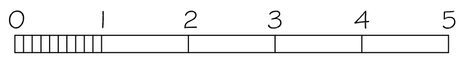

scale bar 1:50

SJF PLANNING
& DESIGN SERVICE
01225 782078 simonnearthebell@gmail.com

PROPOSED	NEW FIRST FLOOR GABLE WINDOW & INTERNAL ALTERATIONS
CLIENT	MR & MRS C MACKAY-MORRIS
LOCATION	3 HENMAN CLOSE DEVIZES SN10 1HD
TITLE	EXISTING PLANS

DRG NO	ISSUE	DATE
2336-1	1	AUGUST 2023