PROPOSED CONVERSION OF REDUNDANT BARN TO TOURIST ACCOMMODATION, WRENS BROOK BARN, SAMBOURNE ROAD, MINETY, WILTS.

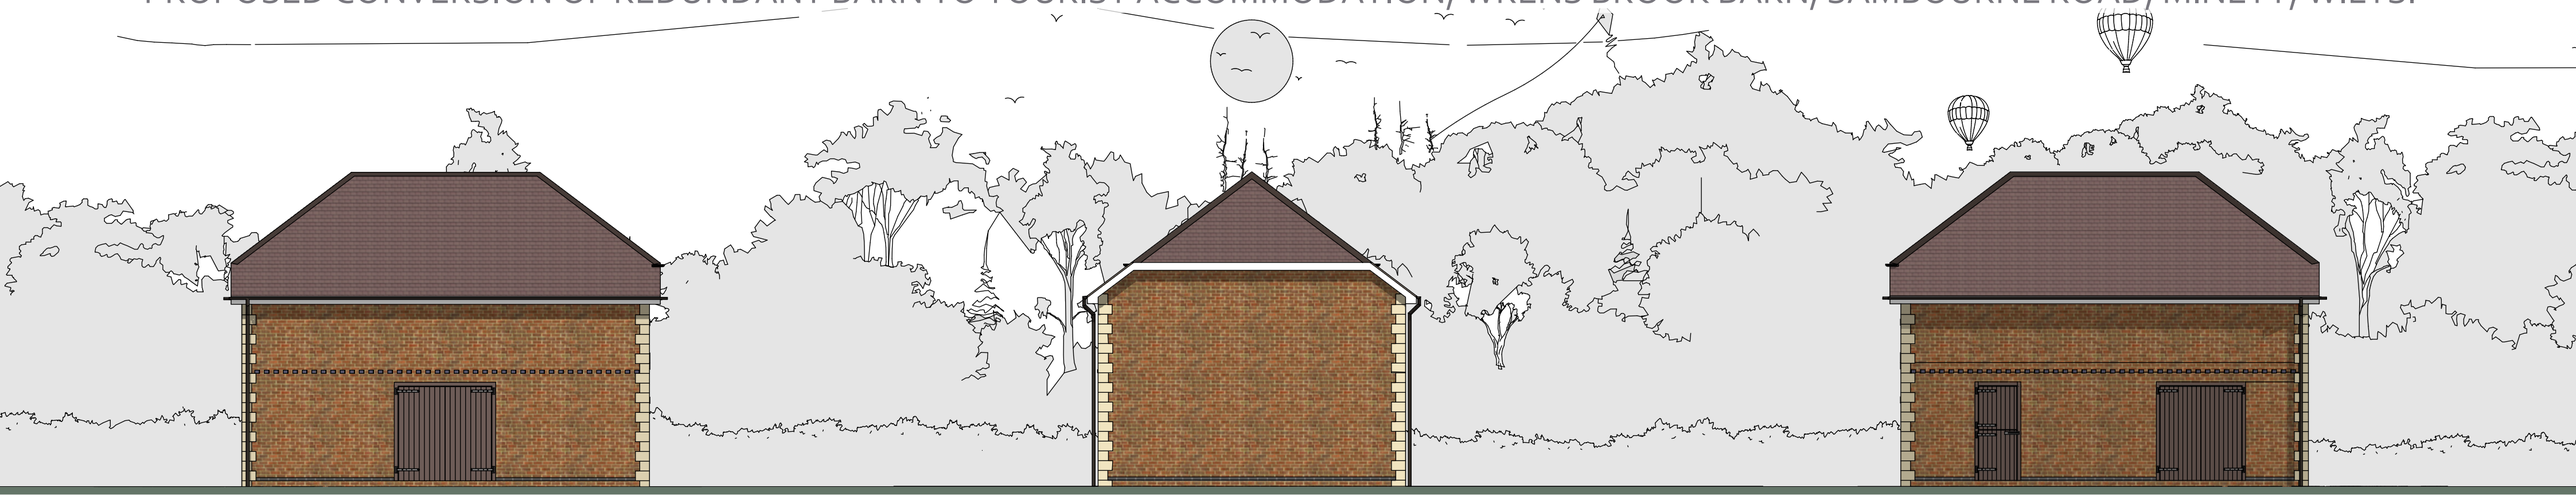

South East Elevation 1:100

South West Elevation 1:100

North West Elevation 1:100

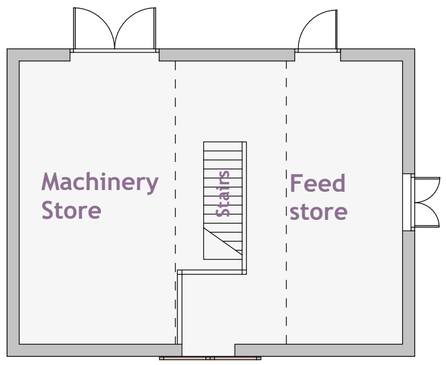

Ground Floor Plan 1:100

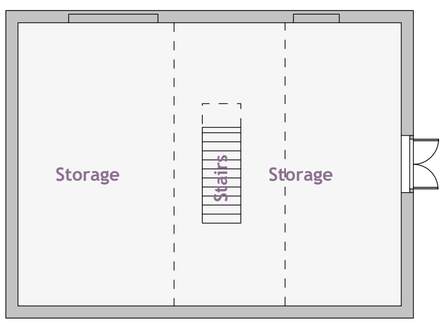

First Floor Plan 1:100

Scale Bar (A2 print out = 1:100 scale).

0 1m 2m 3m 4m 5m 6m 10m

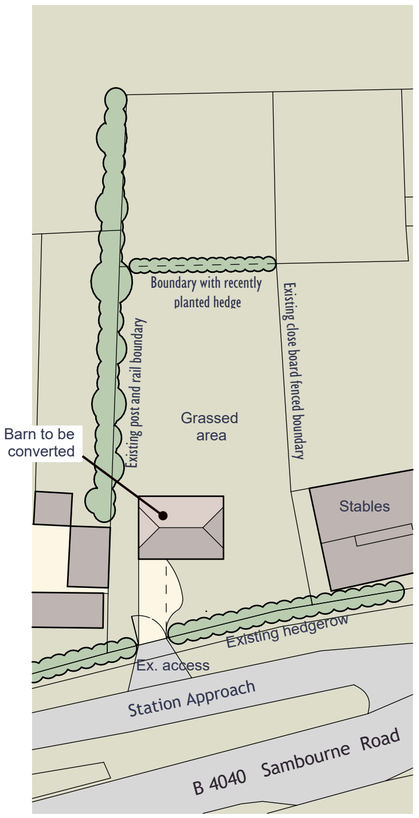

Block Plan 1:500

0 5m 10m 15m 20m 30m

Scale Bar (A2 print out = 1: 500 scale).

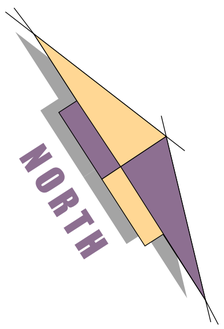

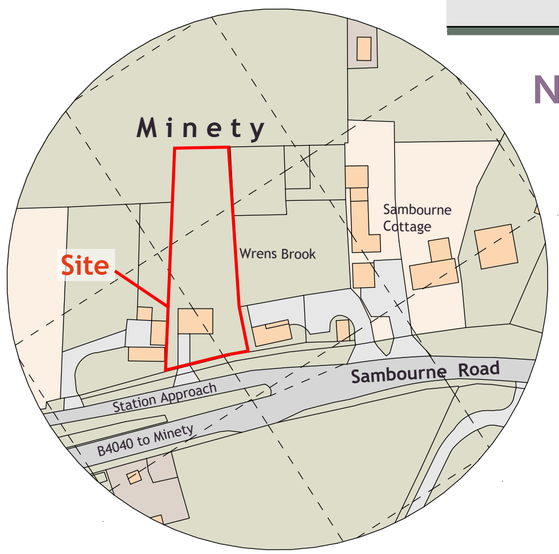

Location Plan 1:1250



North East Elevation 1:100

EXISTING SURVEY

CHARLES MANNING
ARCHITECTURAL & PLANNING CONSULTANT
OFFICE 129, 8 THE BRIDGE, CHIPPENHAM, WILTS SN15 1EX.
TEL: 01249 652218 mob: 07976738504 email: mail@charlesmanning.co.uk.

PROJECT: CONVERSION OF REDUNDANT BARN TO TOURIST ACCOMMODATION: WRENS BROOK BARN, SAMBOURNE Rd, MINETY, WILTSHIRE.

DRAWING No:- 1022 / CAM / 2023/ 1 REV DATE: AUGUST 2023

SCALES:- ELEVATIONS & FLOOR PLANS 1:100

CHARLES MANNING, this drawing/design is COPYRIGHT and cannot be copied orused in anyway for the above project or similar ventures, by any means without the express permission of Charles Manning. Always use written measurements in preference to scaling, if in doubt ask,report any discrepancies & always use the latest approved plans by Local Authority.Consult on any design changes to the project, so amendents can be made.