




SOUTH ELEVATION

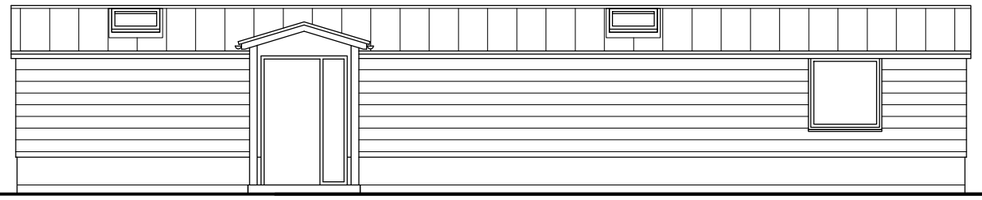


EAST ELEVATION

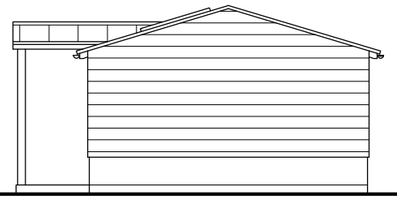

NORTH ELEVATION

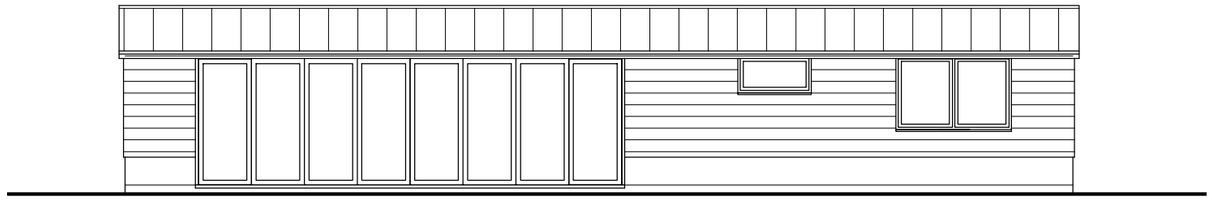


WEST ELEVATION

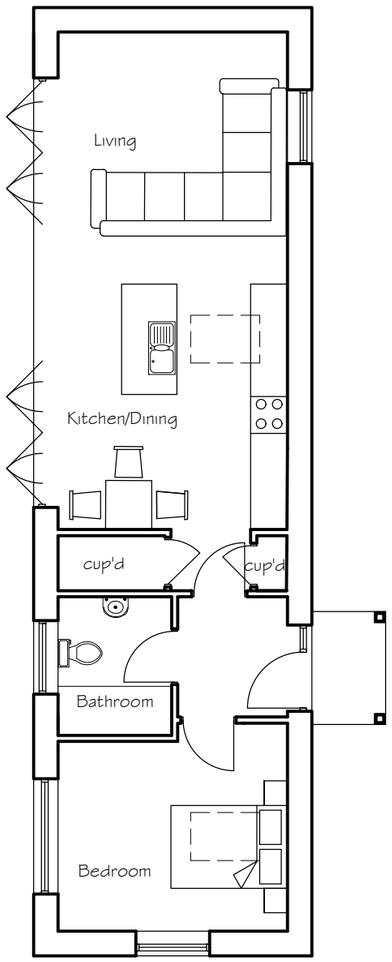

Internal Area 54.8m²



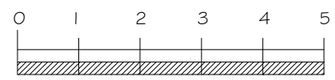

Rev Date Notes

lpc
TOWN AND COUNTRY PLANNING DEVELOPMENT CONSULTANTS
LPC (TRULL) LTD.,
TRULL, TETBURY, GLOUCESTERSHIRE GL8 8SQ
Tel: 01285 841433 email: admin@lpctrull.com

Client
Fiona Bendall

Project
16 Broad Town Road,
Broad Town SN4 7RB

Drawing
PROPOSED PLAN & ELEVATIONS

Date: August 2023 Scale: 1:100 @ A3

Drawing Number
LPC 5032 PR 102