Note
This Drawing Has Been Prepared To Obtain Planning Concent Only. It Is not To Be Used For Construction Purposes.

All Dimensions approximated These Plans Can Be Scaled For Planning Purposes Only

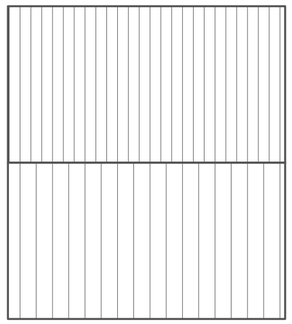

Proposed Roof Plan

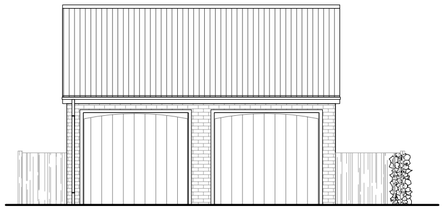

Proposed Front Elevation

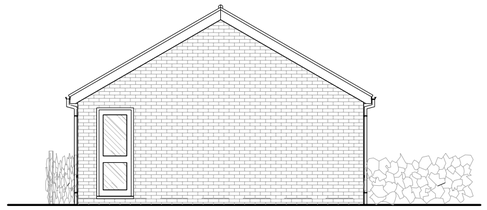

Proposed Side Elevation

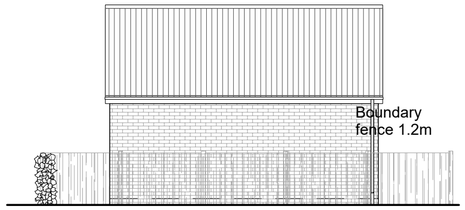

Proposed Rear Elevation

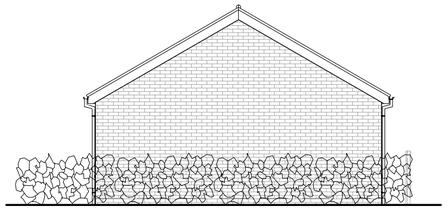

Proposed Side Elevation

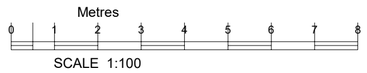

SCALE 1:100

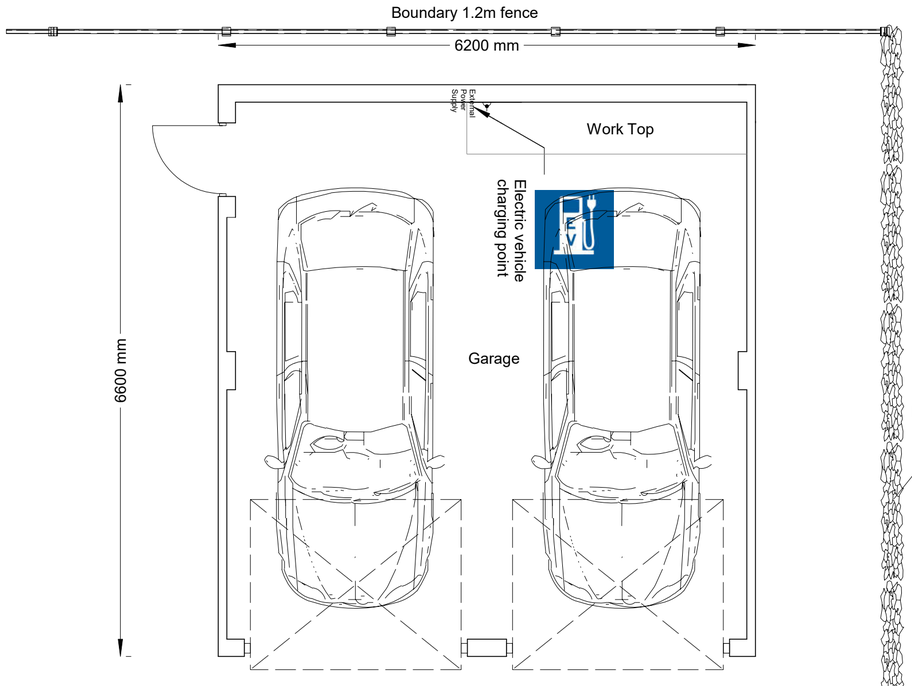

Proposed Garage Floor Plan



SCALE 1:50

Beech Hedge

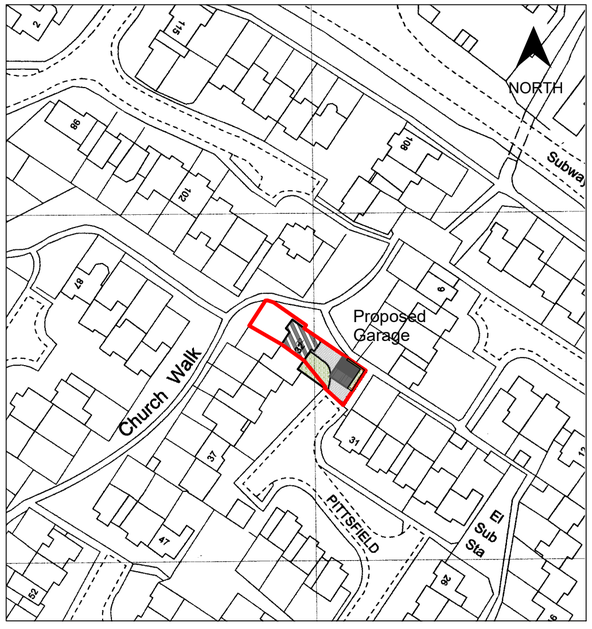

SITE PLAN SCALE 1:1250

Licence number 100019980
Grid 409693 E 193366 N

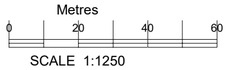

SCALE 1:1250

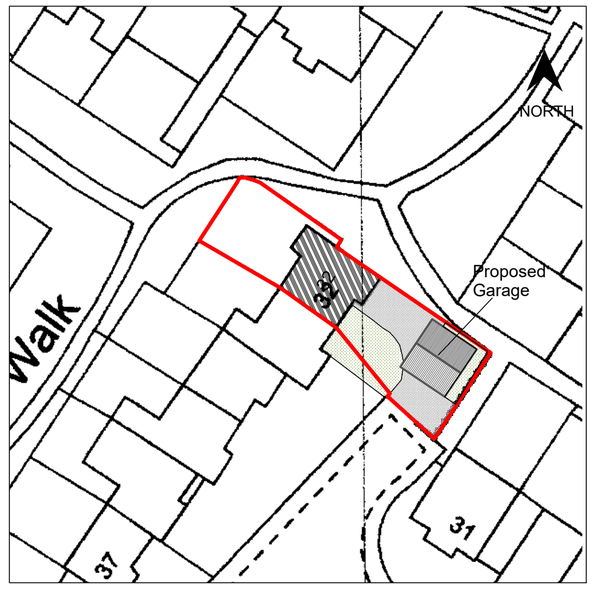

BLOCK PLAN SCALE 1:500

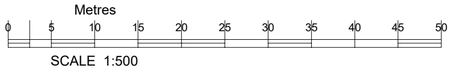

SCALE 1:500

C Copyright

FS CONSULTANCY

12 Darcey Close,
Grange Park,
Swindon,
Wilts SN5 6DZ

TEL. 01793 420244

CLIENT: Mr A Morton

TITLE: Erection of Datched Garage
32 Pittsfield, Cricklade,
Swindon, SN6 6AW

SIZE	CAGE CODE	DWG NO	REV
A2		001 20/09/2023	1:1

SCALE 1:1250/1:500/1:100/ 1:50 SHEET 1:1