2 Longs Building
Windows on front elevation and west elevation
are reaching the end of their lifespan.
Windows to be replaced to match existing.



Drawing Key:

- Demolition (in Section)
- Demolition (in Elevation)
- Existing walls
- New walls
- Line below or hidden
- Line above or overhead
- Boundary line
- Protect and repair

N

Notes:

RESAM Consulting Ltd
3rd Floor
29-30 Cornhill
London EC3V 3ND
Tel:0207 220 9440

Note:
1. The design and drawings remain the property of RESAM Consulting Ltd. The client is licensed to use this design and documents on this site only, this license is non-transferable.The design and drawings shall not be reproduced, up-loaded to the internet or traced without the permission of RESAM Consulting Ltd.
2. Do not scale off this drawing, check dimensions on site and advise any discrepancies before commencing work. © RESAM Consulting Ltd

0m 2m 4m 6m 8m 10m

Address: Longs Building, Snuff Court, Devizes, SN10 1HU

drawing title: Ground Floor Plan - Existing

drawing no.: 001-P1.111-A

Scale:	1:100@ A3	Status:	Planning
Drawn:	MK	Checked:	VP
Date:	17/08/2023	Rev:	A

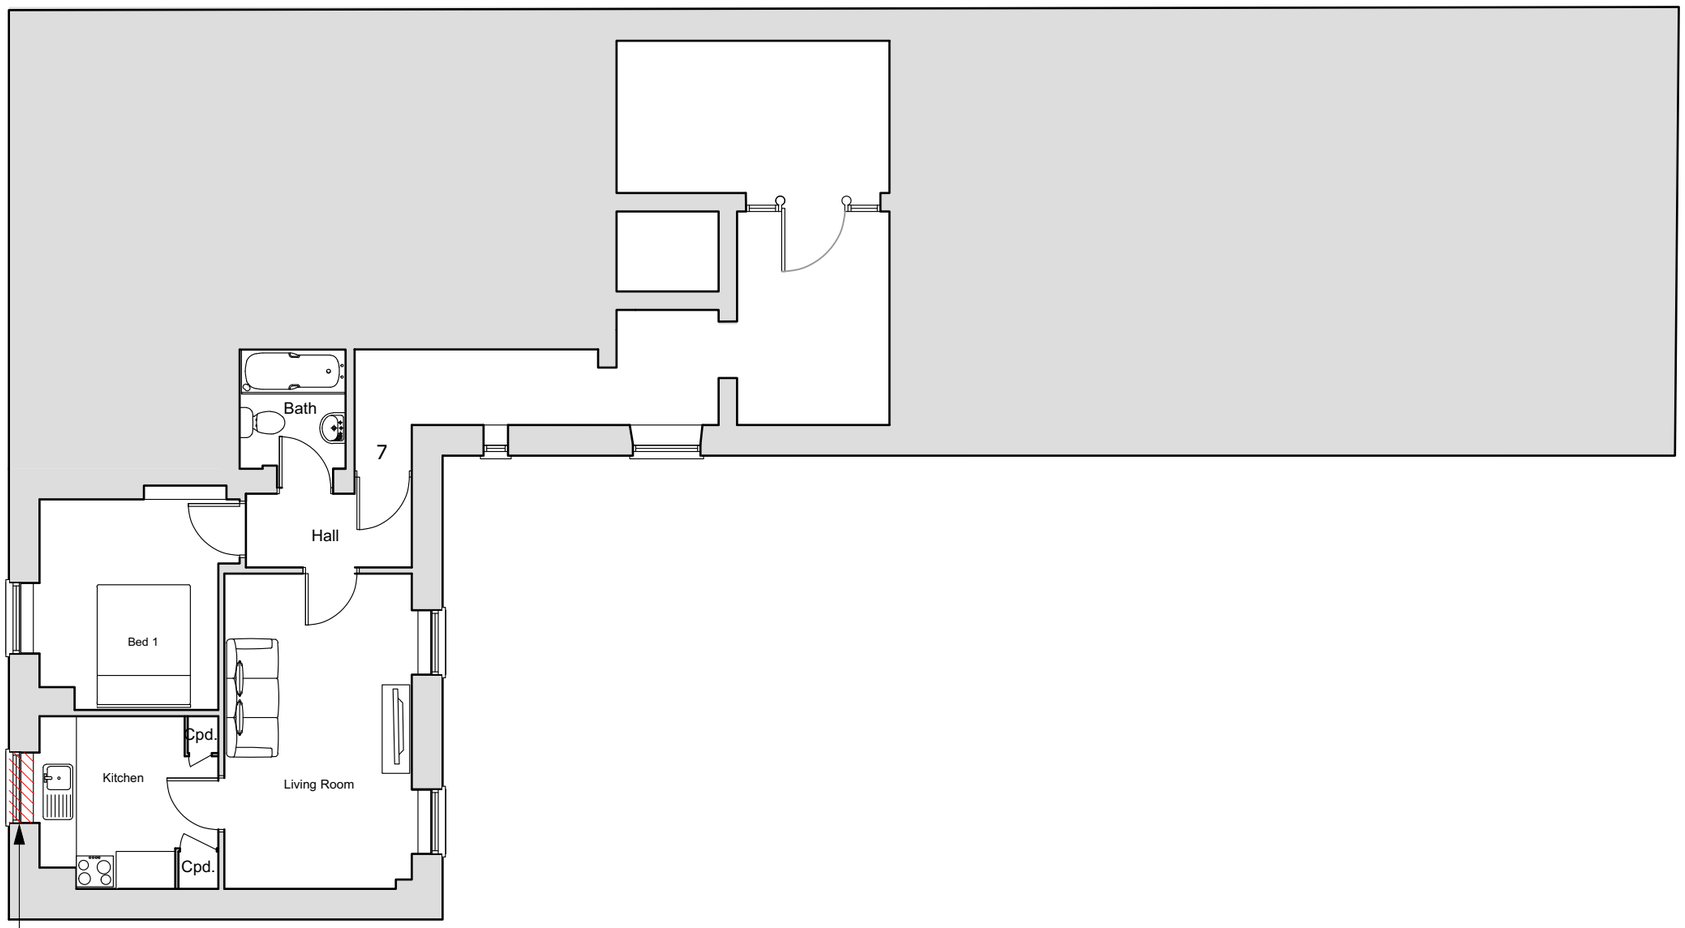

7 Longs Building
Window on west elevation are reaching the end of their lifespan.
Window to be replaced to match existing.

Drawing Key:

- Demolition (in Section)
- Demolition (in Elevation)
- Existing walls
- New walls
- Line below or hidden
- Line above or overhead
- Boundary line
- Protect and repair

N

Notes:

RESAM Consulting Ltd
3rd Floor
29-30 Cornhill
London EC3V 3ND
Tel:0207 220 9440

Note:
1. The design and drawings remain the property of RESAM Consulting Ltd. The client is licensed to use this design and documents on this site only, this license is non-transferable.The design and drawings shall not be reproduced, up-loaded to the internet or traced without the permission of RESAM Consulting Ltd.
2. Do not scale off this drawing, check dimensions on site and advise any discrepancies before commencing work. © RESAM Consulting Ltd

0m 2m 4m 6m 8m 10m

Address: Longs Building, Snuff Court, Devizes, SN10 1HU

drawing title: Second Floor Plan - Existing

drawing no.: 001-P1.113-A

Scale: 1:100@ A3 | Status: Planning

Drawn: MK | Checked: VP | Date: 17/08/2023 | Rev: A

2 Longs Building
Windows on the front and west elevations replaced to match existing.



Drawing Key:

- Demolition (in Section)
- Demolition (in Elevation)
- Existing walls
- New walls
- Line below or hidden
- Line above or overhead
- Boundary line
- Protect and repair

N

Notes:

RESAM Consulting Ltd
3rd Floor
29-30 Cornhill
London EC3V 3ND
Tel:0207 220 9440

Note:
1. The design and drawings remain the property of RESAM Consulting Ltd. The client is licensed to use this design and documents on this site only, this license is non-transferable.The design and drawings shall not be reproduced, up-loaded to the internet or traced without the permission of RESAM Consulting Ltd.
2. Do not scale off this drawing, check dimensions on site and advise any discrepancies before commencing work. © RESAM Consulting Ltd

0m 2m 4m 6m 8m 10m

Address: Longs Building, Snuff Court, Devizes, SN10 1HU

drawing title: Ground Floor Plan - Proposed

drawing no.: 001-P2.211-A

Scale:	1:100@ A3	Status:	Planning
Drawn:	MK	Checked:	VP
Date:	17/08/2023	Rev:	A

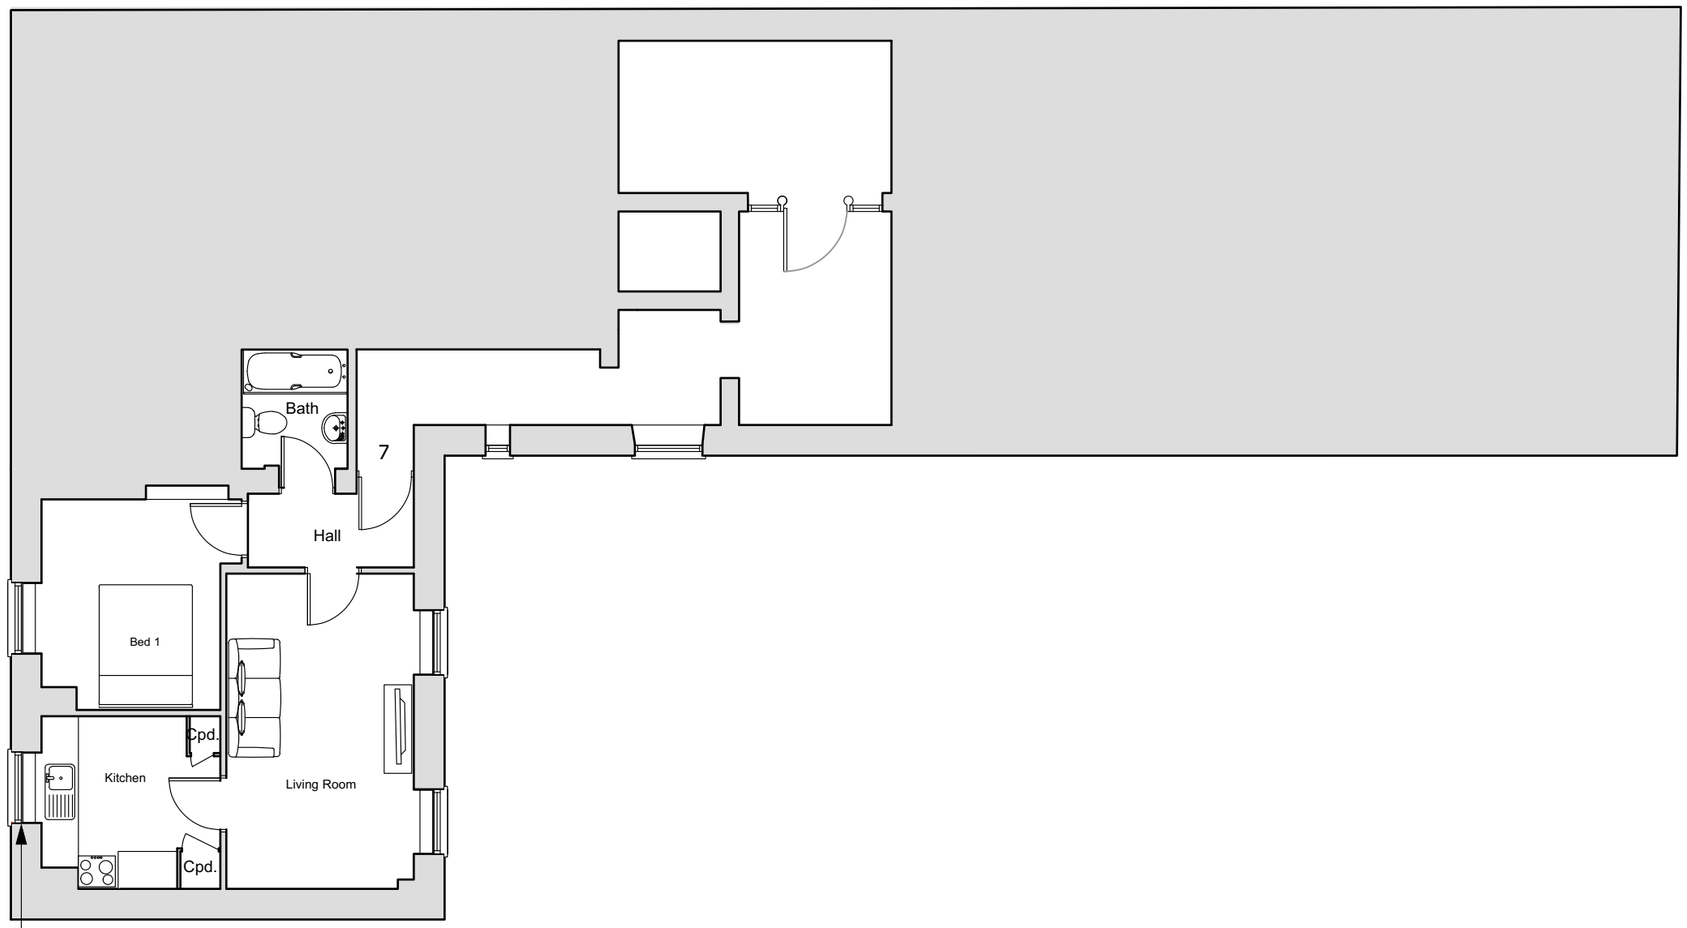

7 Longs Building
Window replaced to match existing.

Drawing Key:

- Demolition (in Section)
- Demolition (in Elevation)
- Existing walls
- New walls
- Line below or hidden
- Line above or overhead
- Boundary line
- Protect and repair

N

Notes:

RESAM Consulting Ltd
3rd Floor
29-30 Cornhill
London EC3V 3ND
Tel:0207 220 9440

Note:
1. The design and drawings remain the property of RESAM Consulting Ltd. The client is licensed to use this design and documents on this site only, this license is non-transferable.The design and drawings shall not be reproduced, up-loaded to the internet or traced without the permission of RESAM Consulting Ltd.
2. Do not scale off this drawing, check dimensions on site and advise any discrepancies before commencing work. © RESAM Consulting Ltd

0m 2m 4m 6m 8m 10m

Address: Longs Building, Snuff Court, Devizes, SN10 1HU

drawing title: Second Floor Plan - Proposed

drawing no.: 001-P2.212-A

Scale:	1:100@ A3	Status:	Planning
Drawn:	MK	Checked:	VP
Date:	17/08/2023	Rev:	A