


FRONT ELEVATION

Scale 1:100




SIDE ELEVATION

Scale 1:100

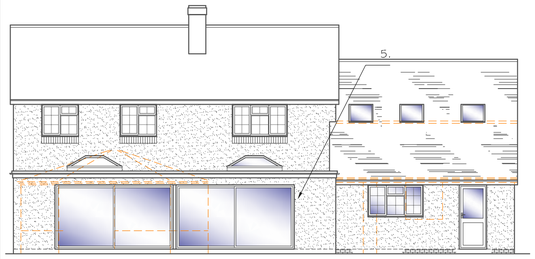

REAR ELEVATION

Scale 1:100

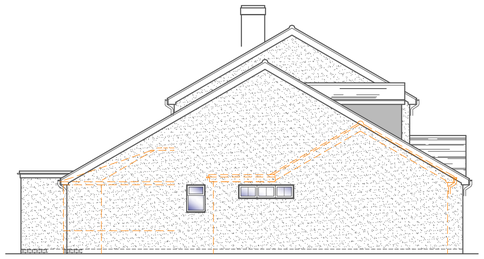

SIDE ELEVATION


Scale 1:100



1. K-Rend



2. Flush Fitting Casement Windows

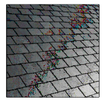


3. Slate



4. K-Rend




5. Single Ply Membrane

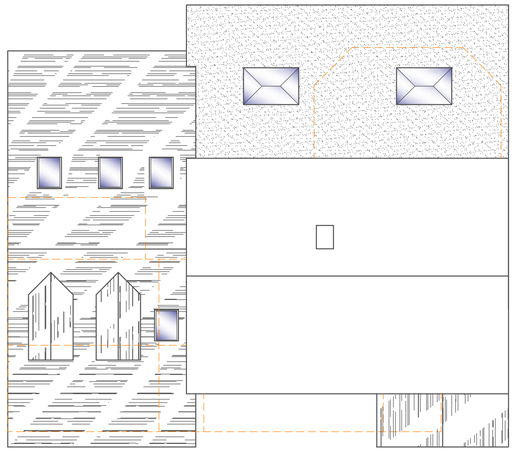


ROOF PLAN

Scale 1:100

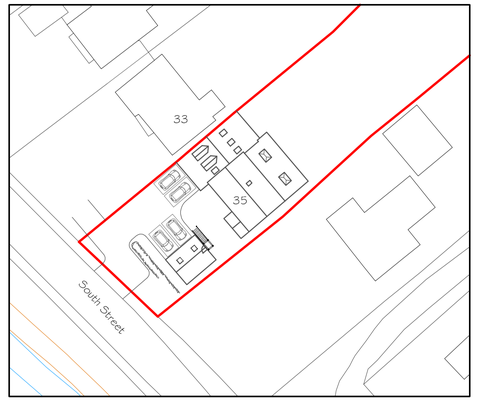


BLOCK PLAN

Scale 1:500

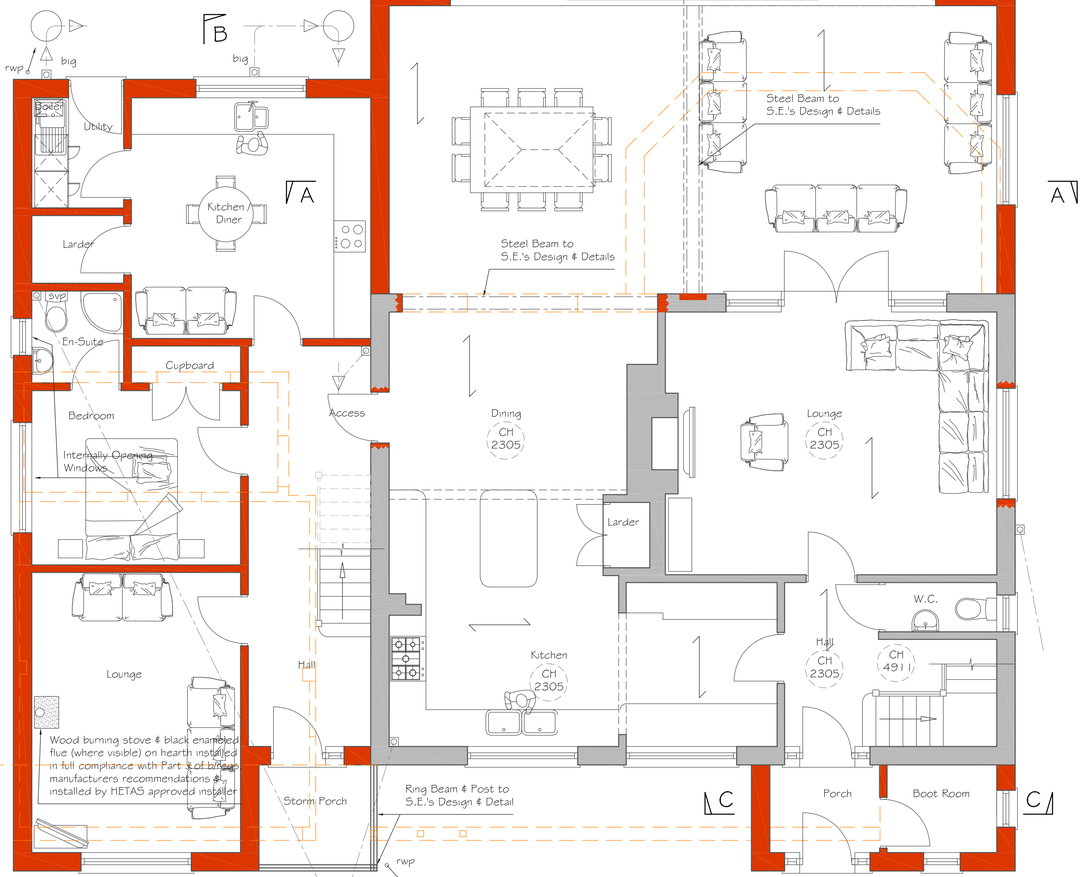

GROUND FLOOR PLAN

Scale 1:50

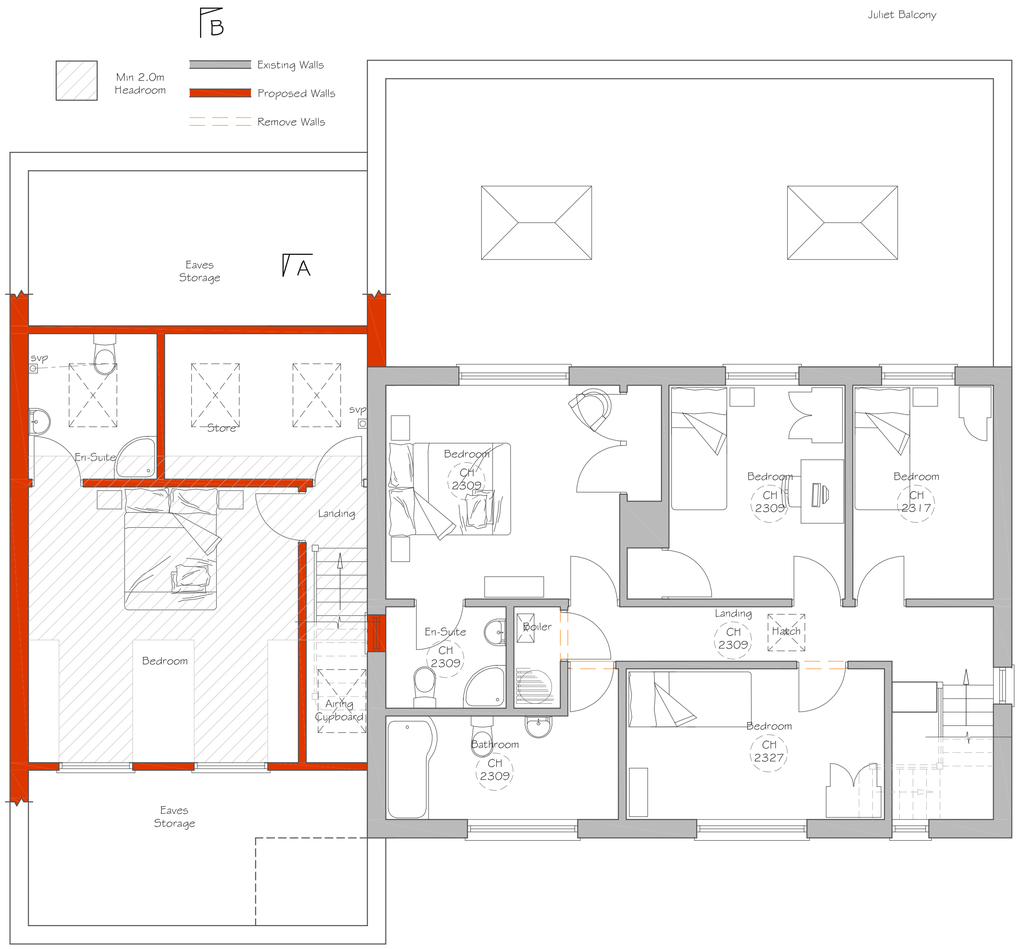

FIRST FLOOR PLAN

Scale 1:50

1:50 [m]
0 0.5 1.0 1.5 2.0 2.5

1:100 [m]
0 1 2 3 4 5

1:500 [m]
0 5 10 15 20 25

1:1250 [m]
0 20 40 60

Alex Dawson
www.addraughting.co.uk
alex@addraughting.co.uk
01672 511412
07791 341698

59 Barrow Close
Marlborough
Wiltshire
SN8 2BE

AD DRAUGHTING ARCHITECTURAL SERVICES

Client

MR & MRS BARNES

Job Title

LOFT CONVERSION AT:
35 SOUTH STREET,
ALDBOURNE,
WILTSHIRE
SN8 2DW.

Drawing Title

PROPOSED ELEVATIONS AND PLANS

Scale	AS SHOWN		
Date	21/09/2023	Drawn	AD

Drawing No.	Rev
1239-02	N

841 x 594 A1