SITE PLAN COMPARISON

SCALE 1:500

A0 PAPER SIZE

SITE PLAN APPROVED UNDER PLANNING APPLICATION 19/0946/FUL

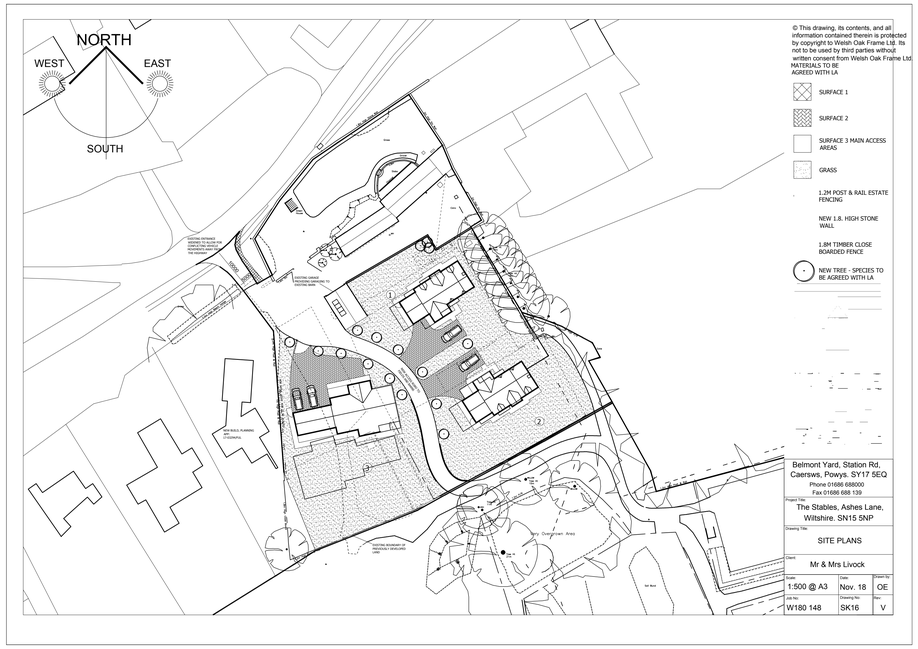

SITE PLAN APPROVED UNDER VARIATION APPLICATION PL/2021/04013

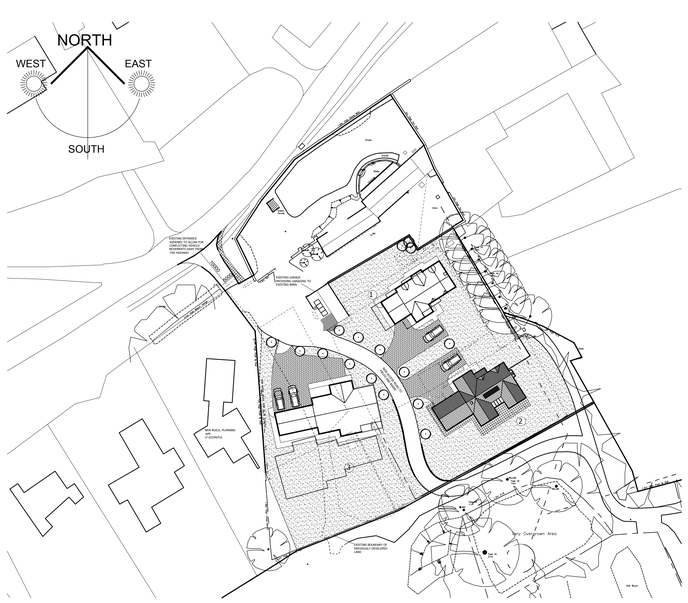

* COPYRIGHT. DO NOT SCALE EXCEPT FOR PLANNING PURPOSES. CHECK ALL DIMENSIONS ON SITE. THIS DRAWING IS ONLY TO BE USED ON THE SITE FOR WHICH DESIGNED

1:50 1m 2m 3m
1:100 1m 2m 3m 4m 5m 6m
1:20 200mm 4 600mm 8 1000mm 12
1:1 10mm 20 30mm 40 50mm 60

REVISIONS DATE

CLIENT
MR & MRS TREWEKE

PROJECT
PLANNING AMENDMENT TO PLOT 2 OF 19/0946/FULL, INCLUDING 2 No. PROJECTING GABLES TO REAR & DOUBLE GARAGE TO REPLACE SINGLE AT THE STABLES, LIMETREE FARM, MIDDLE COMMON, KINGTON LANGLEY, CHIPPENHAM, WILTSHIRE, SN15 5NW

TITLE
PROPOSED SITE PLAN

DRAWN RJ SCALES @ A3
CHECKED JA 1:500
DATE MAR 21
DRG No AA/2125/07 REV -

Arms Strong architecture

THE OLD BAKEHOUSE, 25 TIMBER STREET, CHIPPENHAM, WILTSHIRE, SN14 3PS
01249 654 914 info@armstrongarchitecture.co.uk

SITE PLAN APPROVED UNDER VARIATION APPLICATION PL/2021/10630



* COPYRIGHT. DO NOT SCALE EXCEPT FOR PLANNING PURPOSES. CHECK ALL DIMENSIONS ON SITE. THIS DRAWING IS ONLY TO BE USED ON THE SITE FOR WHICH DESIGNED

1:50 1m 2m 3m
1:100 1m 2m 3m 4m 5m 6m
1:20 200mm 4 600mm 8 1000mm 12
1:1 10mm 20 30mm 40 50mm 60

REVISIONS DATE

CLIENT
MR & MRS TREWEKE

PROJECT
PLANNING AMENDMENT TO PLOT 2 OF 19/0946/FULL, INCLUDING 2 No. PROJECTING GABLES TO REAR & DOUBLE GARAGE TO REPLACE SINGLE AT THE STABLES, LIMETREE FARM, MIDDLE COMMON, KINGTON LANGLEY, CHIPPENHAM, WILTSHIRE, SN15 5NW

TITLE
PROPOSED SITE PLAN

DRAWN RJ SCALES @ A3
CHECKED JA 1:500
DATE MAR 21
DRG No AA/2125/07 REV -

Arms Strong architecture

THE OLD BAKEHOUSE, 25 TIMBER STREET, CHIPPENHAM, WILTSHIRE, SN14 3PS
01249 654 914 info@armstrongarchitecture.co.uk

PROPOSED SITE PLAN FOR VARIATION APPLICATION PL/2022/09407

