
OLD MANOR HOUSE - WINTERSLOW



BLOCK PLAN 1:500 SCALE

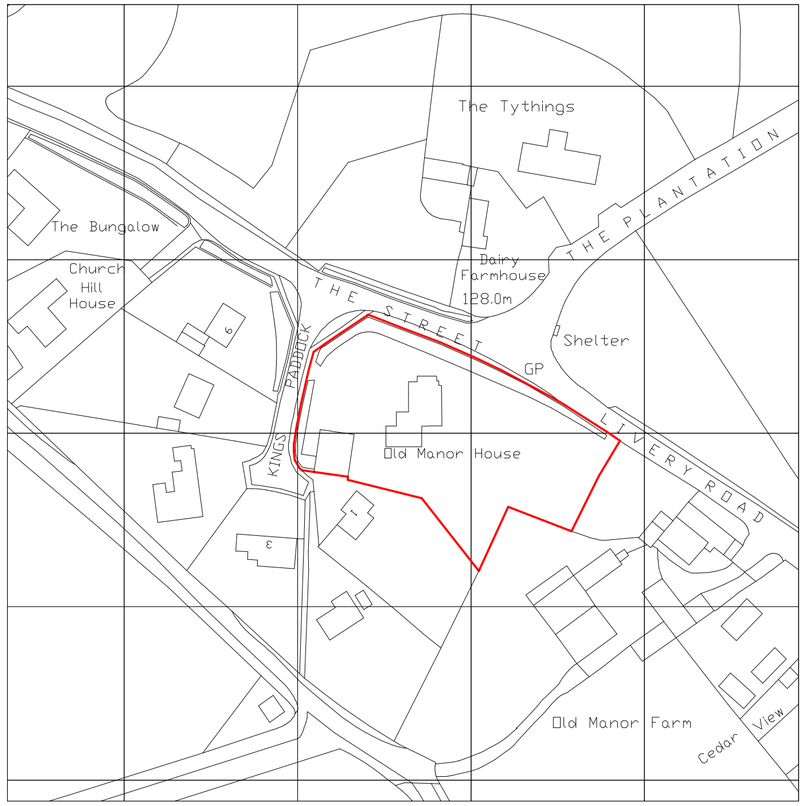

ORDNANCE SURVEY, (C) CROWN COPYRIGHT 2012. ALL RIGHTS RESERVED. LICENCE NUMBER 100020449

LOCATION PLAN 1:1250 SCALE

N

FAVONIUS

Notes:

A3

0 10 50

METRES AT 1:1250 SCALE

0 5 25

METRES AT 1:500 SCALE

THIS DRAWING IS THE COPYRIGHT OF FAVONIUS ARCHITECTS IT MAY NOT BE COPIED ALTERED OR REPRODUCED IN ANY WAY WITHOUT THEIR WRITTEN AUTHORITY. DIMENSIONS MUST BE CHECKED ON SITE AND NOT SCALED FROM THIS DRAWING.

OLD MANOR HOUSE
WINTERSLOW
ANNEXE

LOCATION PLAN
& BLOCK PLAN

DWG No: 747-20-201

DATE: SEPT 2023

SCALE: 1:1250/500

FAVONIUS ARCHITECTS
Tel: 01722 412 391
www.favonius.co.uk
Wyndham House, 65 The Close, Salisbury, Wiltshire SP1 2EN

PLANNING APPLICATION