

0 1 2 3 4 5

Metres 1:50


DO NOT SCALE FROM THIS DRAWING ALL DIMENSIONS TO BE CHECKED ON SITE PRIOR TO COMMENCEMENT. ANY DISCREPANCIES TO BE REPORTED IMMEDIATELY TO THE ARCHITECT.

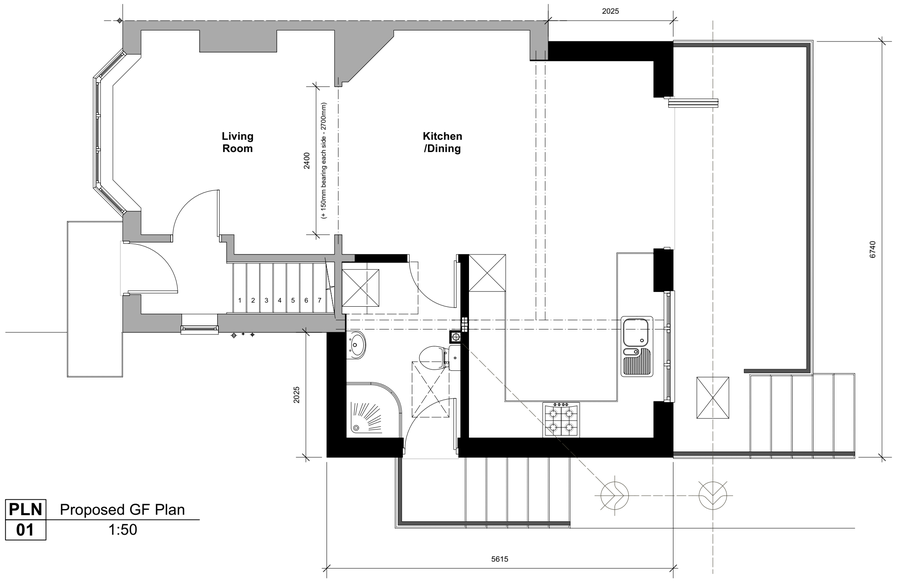

PLN 01 Proposed GF Plan
1:50

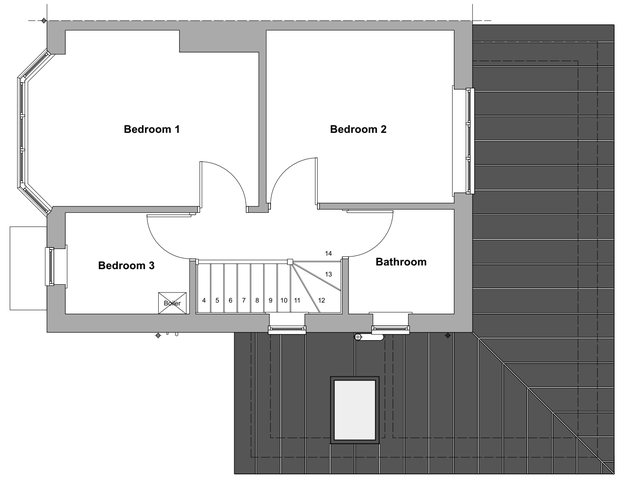

PLN 02 Proposed FF Plan
1:50

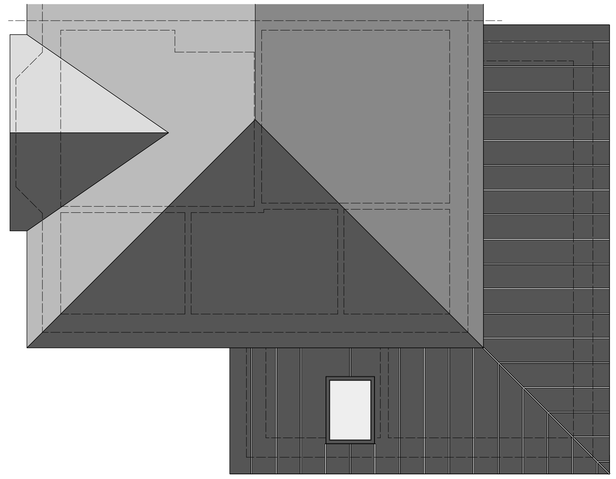


PLN 03 Proposed Roof Plan
1:50



ELV 01 Proposed E Elevation
1:50



ELV 02 Proposed N Elevation
1:50

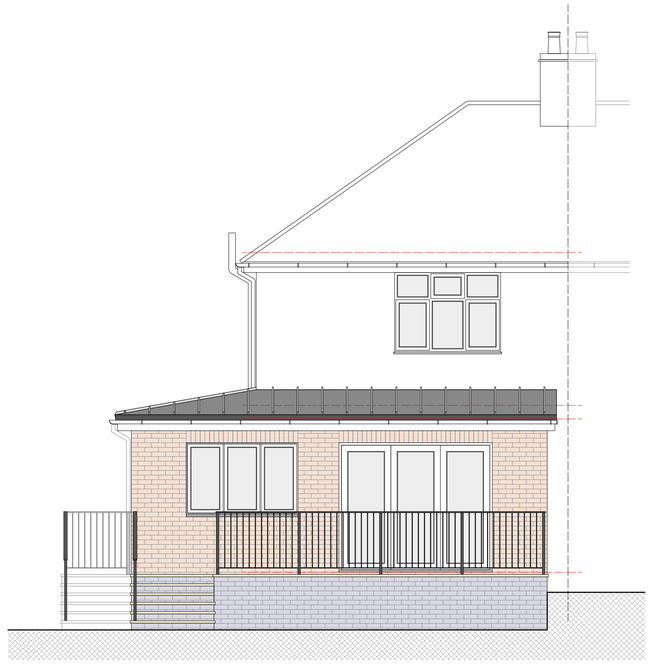

ELV 03 Proposed W Elevation
1:50

PAUL STEVENS ARCHITECTURE LTD
Unit 3 Boathouse Meadow Business Park
Cherry Orchard Lane
Salisbury
Wiltshire
SP2 7LD

Tel No: 01722 349384

THIS DRAWING IS COPYRIGHT. IT MUST NOT BE COPIED, USED OR DISCLOSED TO THIRD PARTIES WITHOUT PRIOR PERMISSION.

PROJECT:

4 Luxfield Road
Warminster
Wiltshire
BA12 8HH

DRAWING:

Proposed
Option 2
Plans and Elevations

SCALE: 1:50 @ A1

DATE: 08 2023

DESIGN: ☒ PLANNING: ☐ BLDG REGS: ☐

TENDER: ☐ CONSTRUCTION: ☐

DRAWN: DJH DATE: 09/08/2023

CHECKED: DATE:

JOB No: 1053

DWG No: 03 REV: A

CURRENT: ☐

SUPERSEDED: ☐