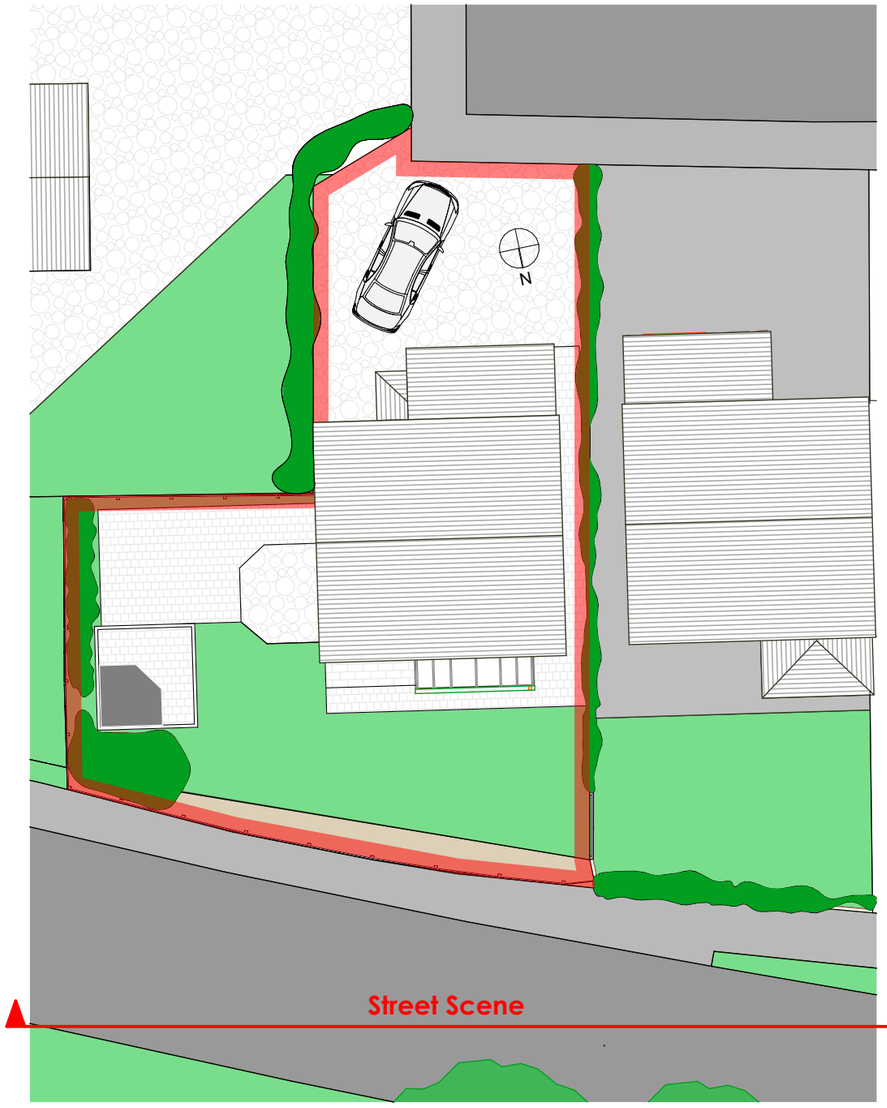

Existing Site Plan | Scale 1:200



Existing Street Scene | Scale 1:200



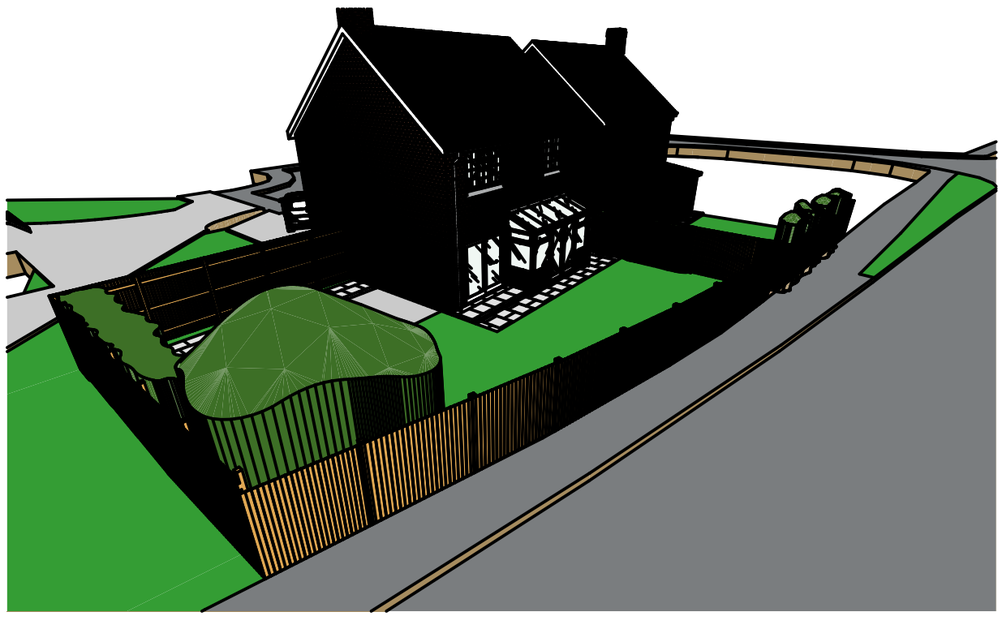

Existing 3D View | NTS

Scale
1:200 @ A3
8
16
24

Notes

The content of the drawing remain the copyright of **LRArchitecture**, no reproduction without written consent

All dimensions to be verified on site. Any discrepancies are to be reported to the relevant parties.

Do not scale from drawing, figured dimensions to be used only. drawings to be read in conjunction with all relevant drawings/ schedules ect, which relate to this project

Project
5 Milford Park Fence Alterations

Project Adress
5 Milford Park, Salisbury SP1 2RZ.

Client
Will Holdbury

LR Architecture
07729564872

Drawing Number	P003	Page Size	A3
Scale	1:200	Drawn By	Luke Richards