
* This drawing is copyright of Open plan man design©. All rights reserved. do not scale this drawing. check all dimensions on site. this drawing is only to be used on the site for which designed all materials specified are subject to confirmation on site prior to works commencing.

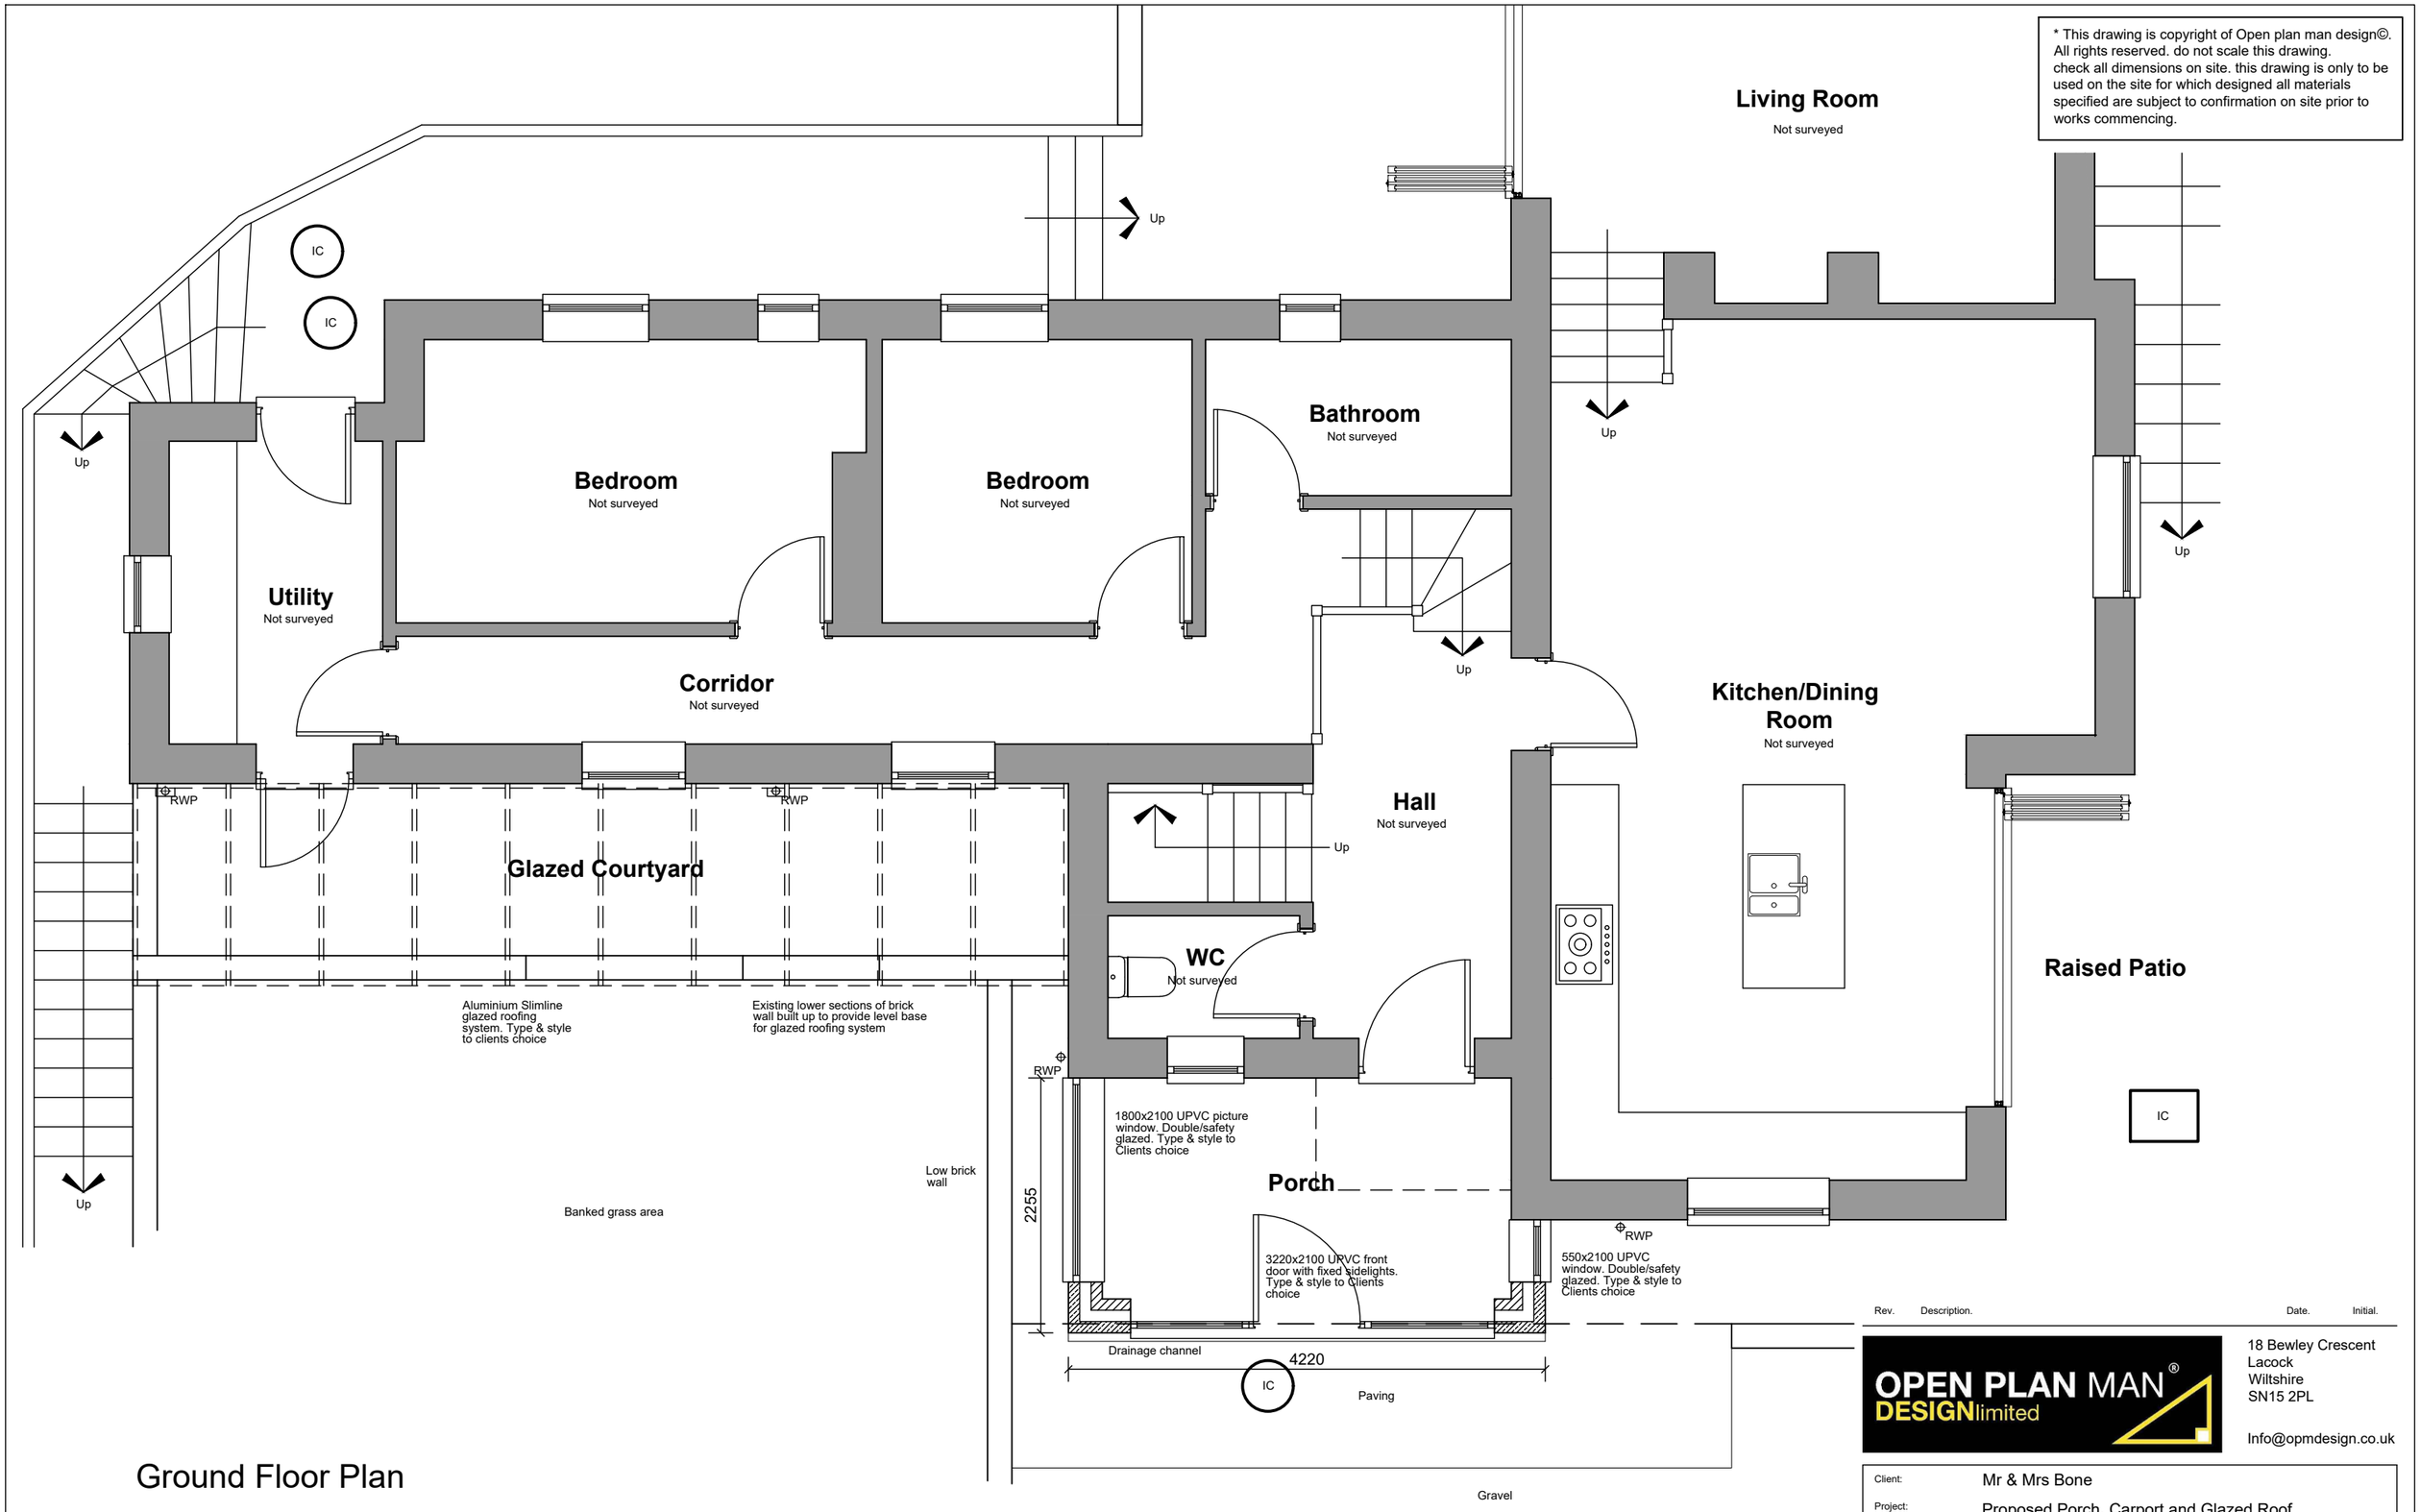

Ground Floor Plan

1:50 1m 2m 3m

For Planning

Rev.	Description.	Date.	Initial.

OPEN PLAN MAN® DESIGNlimited

18 Bewley Crescent
Lacock
Wiltshire
SN15 2PL

Info@opmdesign.co.uk

Client:	Mr & Mrs Bone
Project:	Proposed Porch, Carport and Glazed Roof At 22 Bowden Hill, Lacock, Wiltshire, SN15 2PP
Drawing Title:	Proposed Ground Floor Plan -
Scale:	1:50@A3
Date:	Sep 23
Drawn:	JLG
Checked:	JH
Drawing No:	BBH/23/1100
Revision:	