


EAST ELEVATION


NORTH ELEVATION

WEST ELEVATION

SOUTH ELEVATION

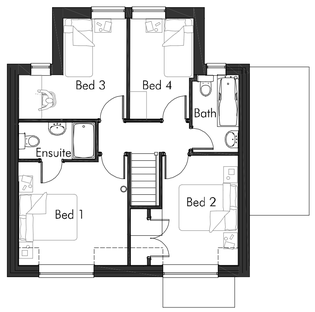


FIRST FLOOR PLAN

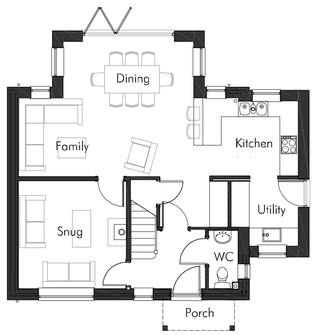


GROUND FLOOR PLAN

Total GIA 115m2

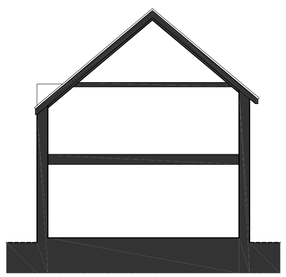


SECTION

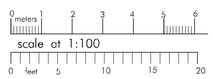



STREET ELEVATION @ 1:200

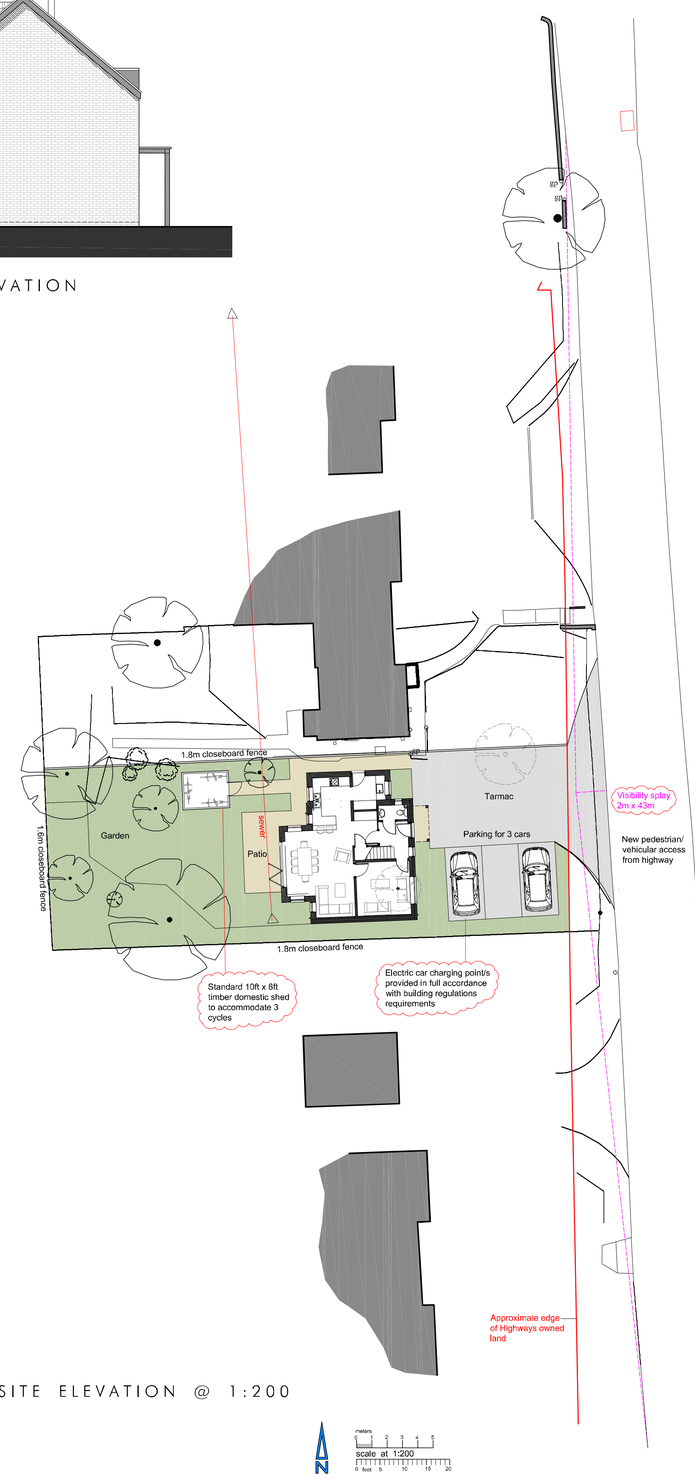

SITE ELEVATION @ 1:200

RIBA Chartered Practice

This drawing is the Copyright of PKA Architects Ltd
Registered in England and Wales No 8605083.
Do not rely on Scaled Dimensions- work to figured dimensions only, if in doubt - ASF.
All dimensions to be checked on site by contractor
Work to existing building features where appropriate
Any OS copyright data on this drawing is reproduced under licence

THE Green REGISTER OF CONSTRUCTION PROFESSIONALS

FILE PATH C:\Users\peter\PKA Architects Ltd\TEAM PKA - Documents\Current Projects\2061 - Aster Charlton\02- Issues\2023-08-30\2061-Planning1.dwg

DATE PRINTED Wednesday, 30 August, 2023

REVISIONS

Rev A 30-08-2023 updated as clouded

JOB Aster

SITE Land adjacent to 9 The Hollow, Chirton, Wilts

TITLE Proposed new dwelling

STAGE ISSUED FOR PLANNING APPLICATION

DRAWN mc | DATE 28-07-2023 | SCALE 1:100 & 1:200 @A1

DRAWING NUMBER P1_A-2061-Planning1.dwg

PKA ARCHITECTS
PKA Architects Ltd
RIBA CHARTERED PRACTICE
Featherbrook, Winsley Road, Potterne, Devizes, Wiltshire. SN10 5TD
tel 01380-725688 peter@pka-architects.com www.pka-architects.com