Kennet & Avon Canal Trust

Crofton Beam Engines

**2.** Pumphouse Cottage as Existing

First Floor Plan 1:50

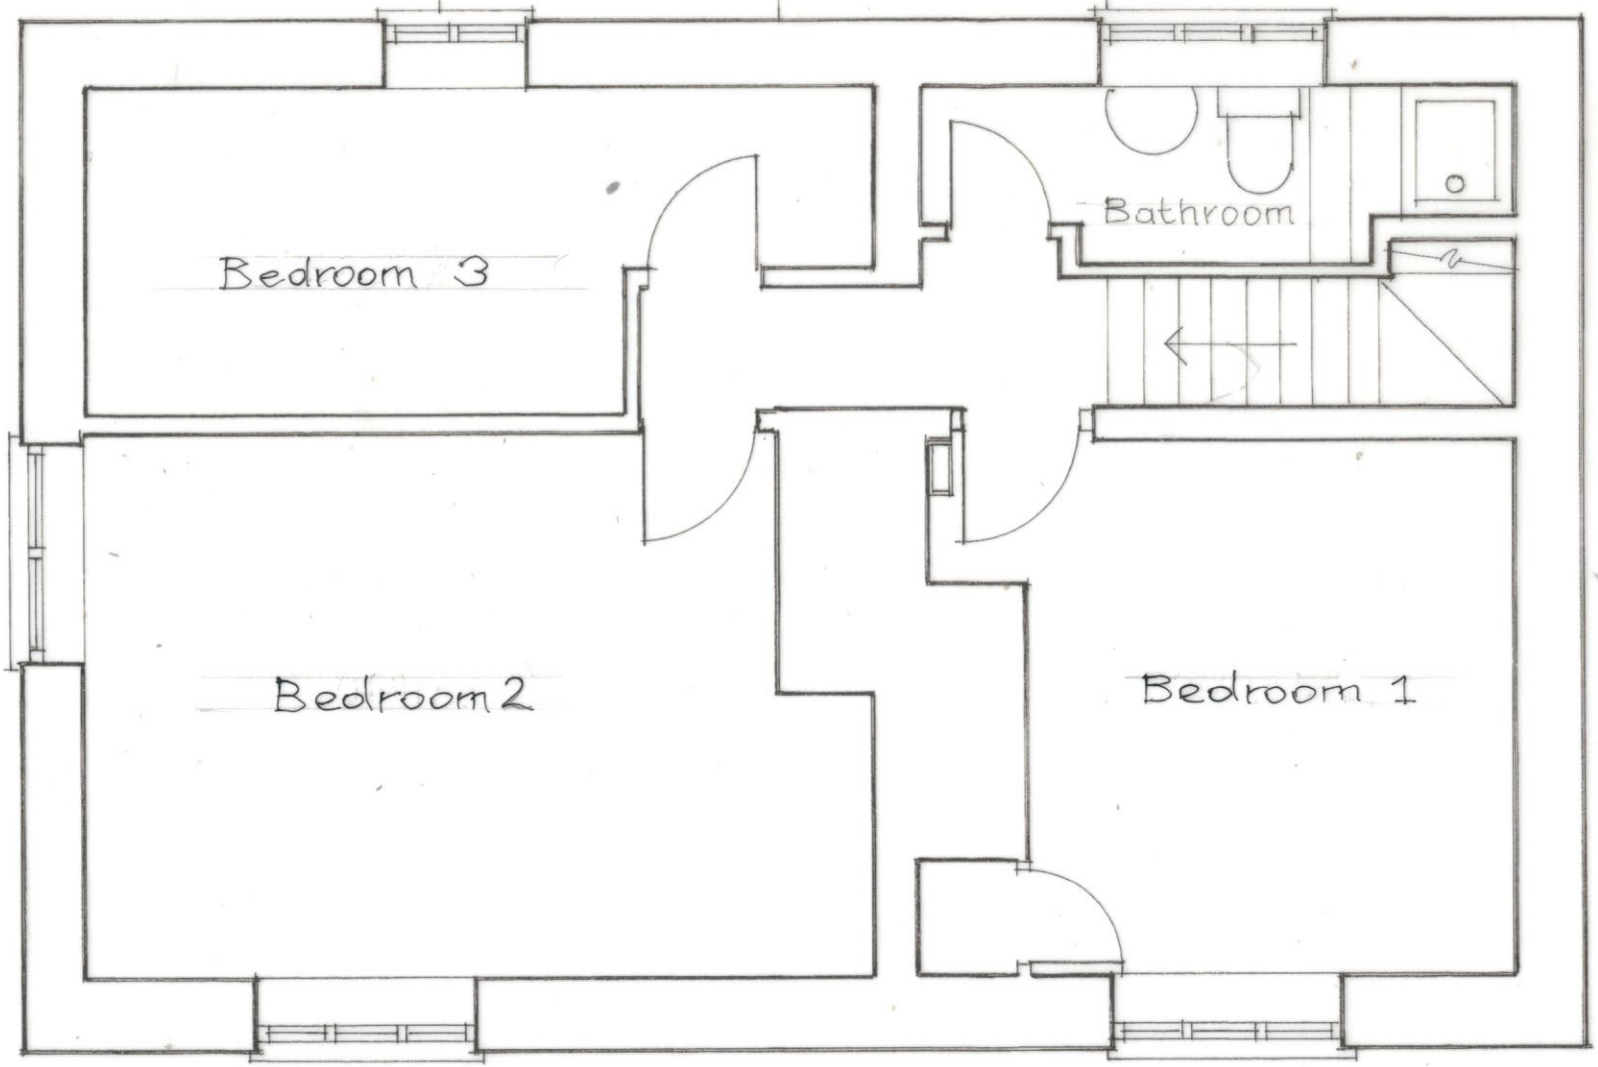


0 0·5 1 1·5 2 m