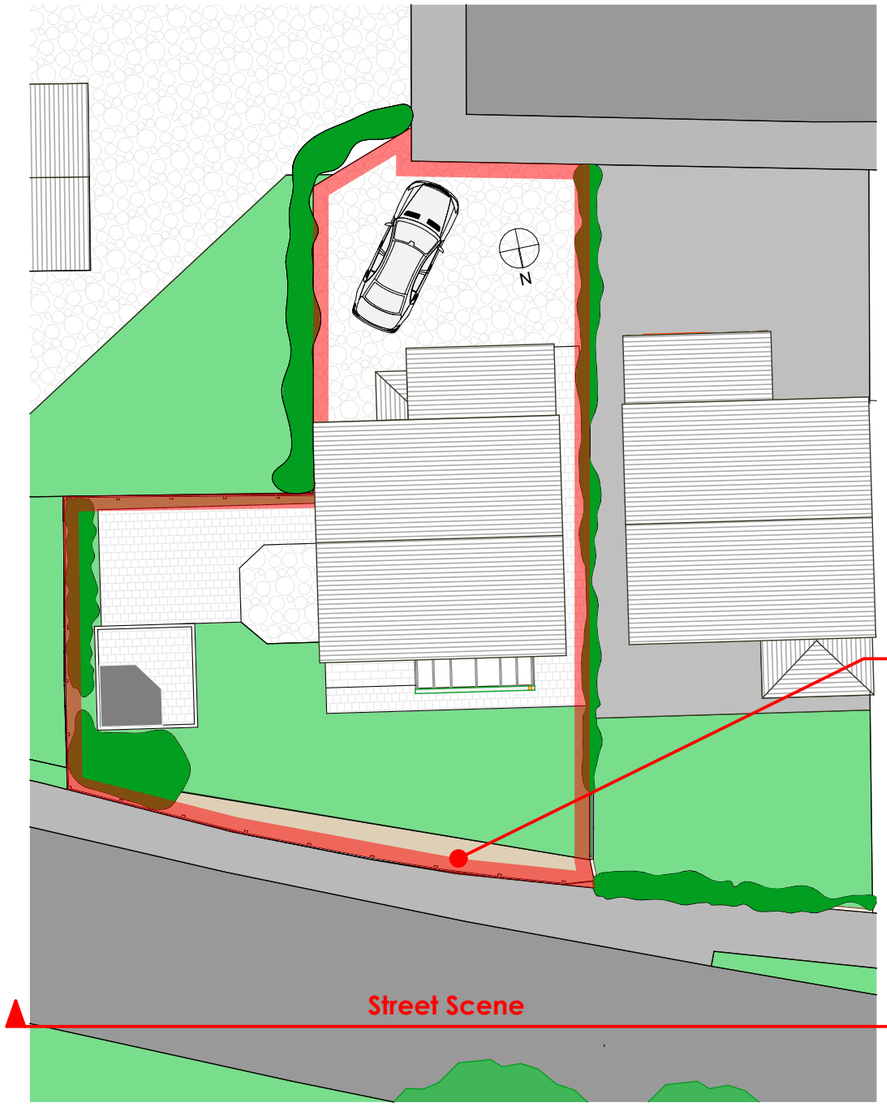

Proposed Site Plan | Scale 1:200

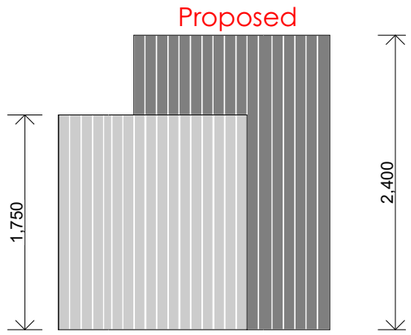

Please note this drawing dose not reflect the fences current and proposed colours.

Fence sizes | Scale 1:50



New fence to be installed in same location as existing

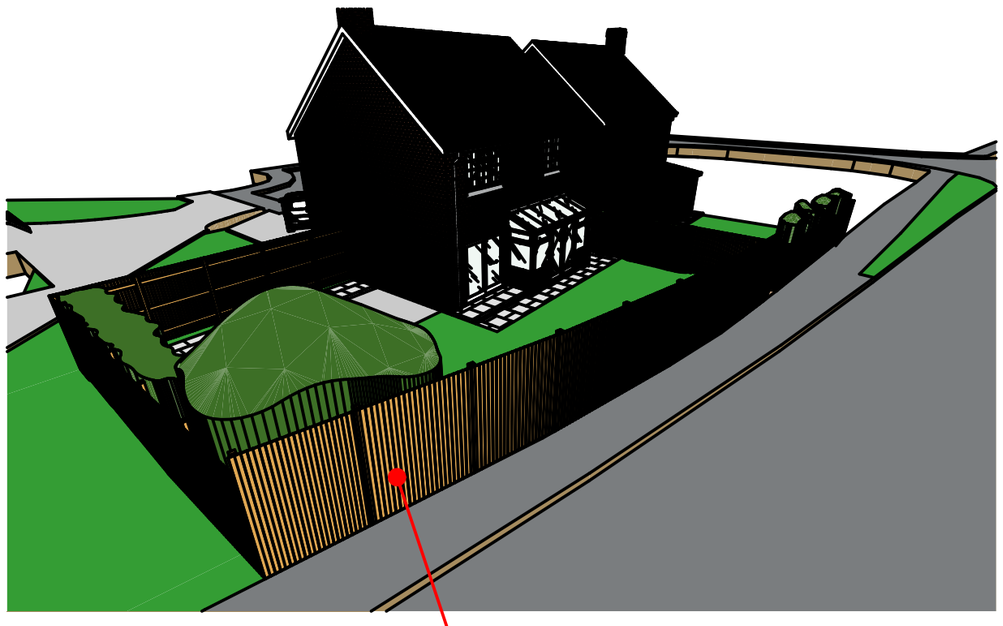

Proposed 3D View | NTS

New fence to use same/simular materials to existing

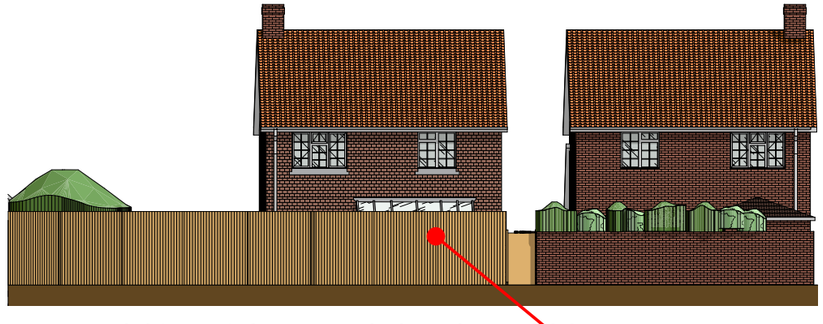

Proposed Street Scene | Scale 1:200

New fence to use same/simular materials to existing

Scale
1:200 @ A3 — 8 — 16 — 24

Notes

The content of the drawing remain the copyright of **LRArchitecture**, no reproduction without written consent

All dimensions to be verified on site. Any discrepancies are to be reported to the relevant parties.

Do not scale from drawing, figured dimensions to be used only. drawings to be read in conjunction with all relevant drawings/ schedules ect, which relate to this project

Project
5 Milford Park Fence Alterations

Project Adress
5 Milford Park, Salisbury SP1 2RZ.

Client
Will Holdbury

LR Architecture
07729564872

Drawing Number	P004	Page Size	A3
Scale	1:200	Drawn By	Luke Richards