


0 0.5 1 2m

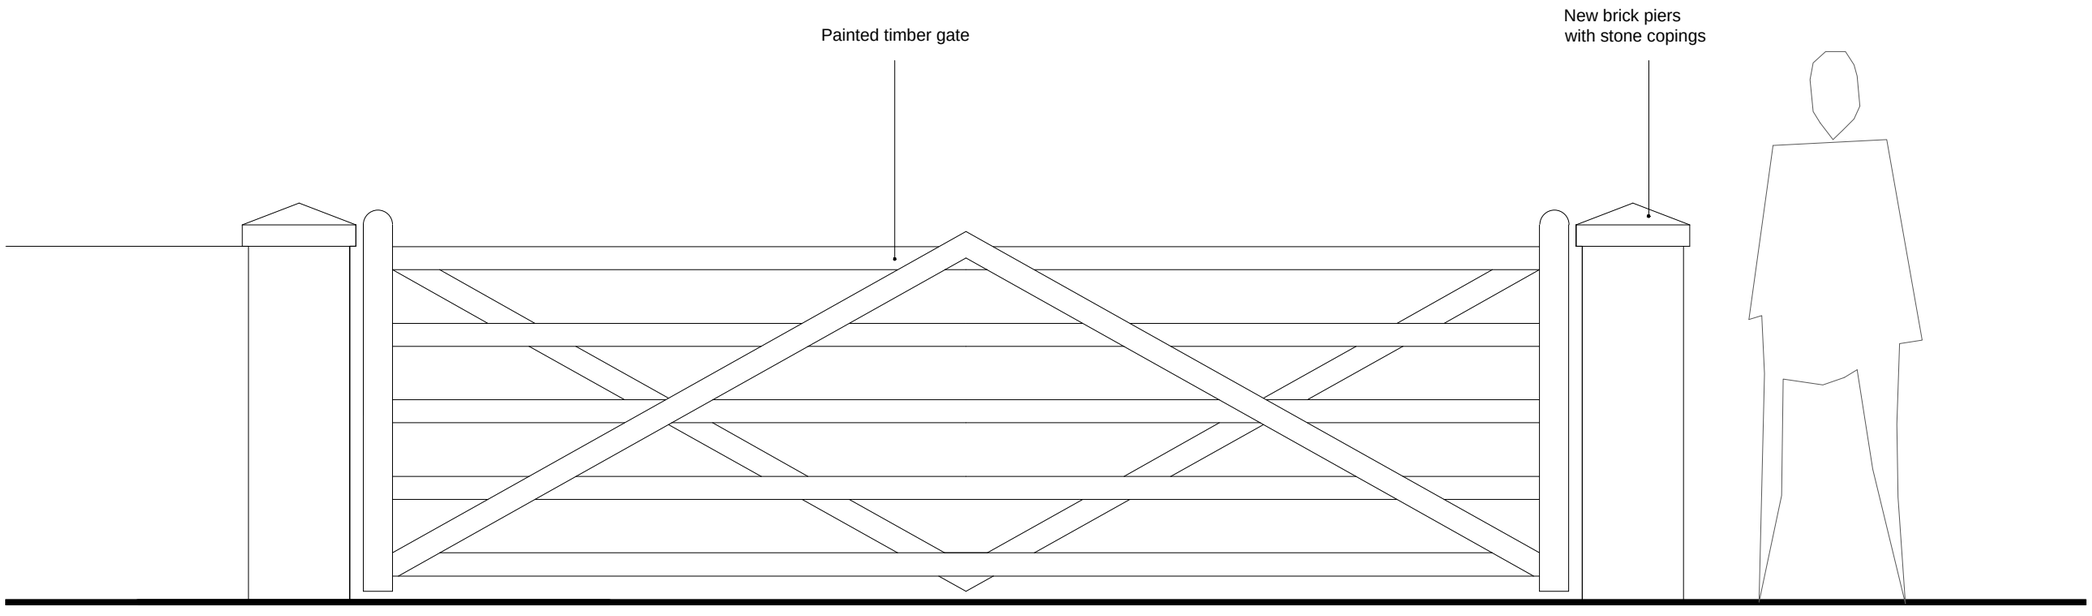


NE Elevation

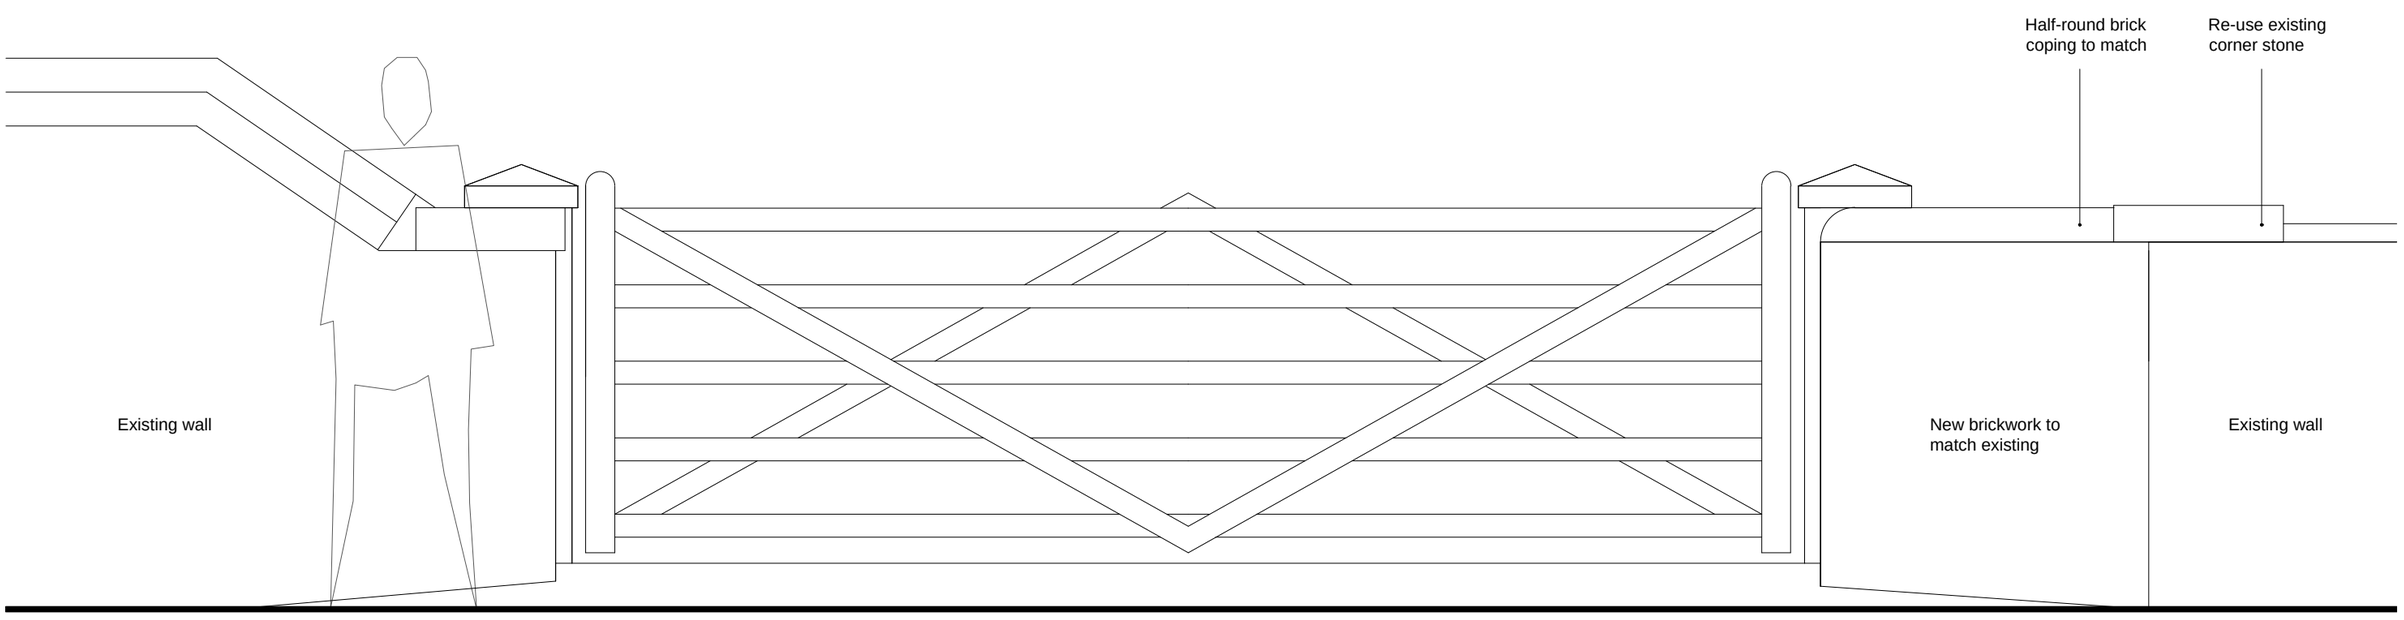

SW / Street Elevation

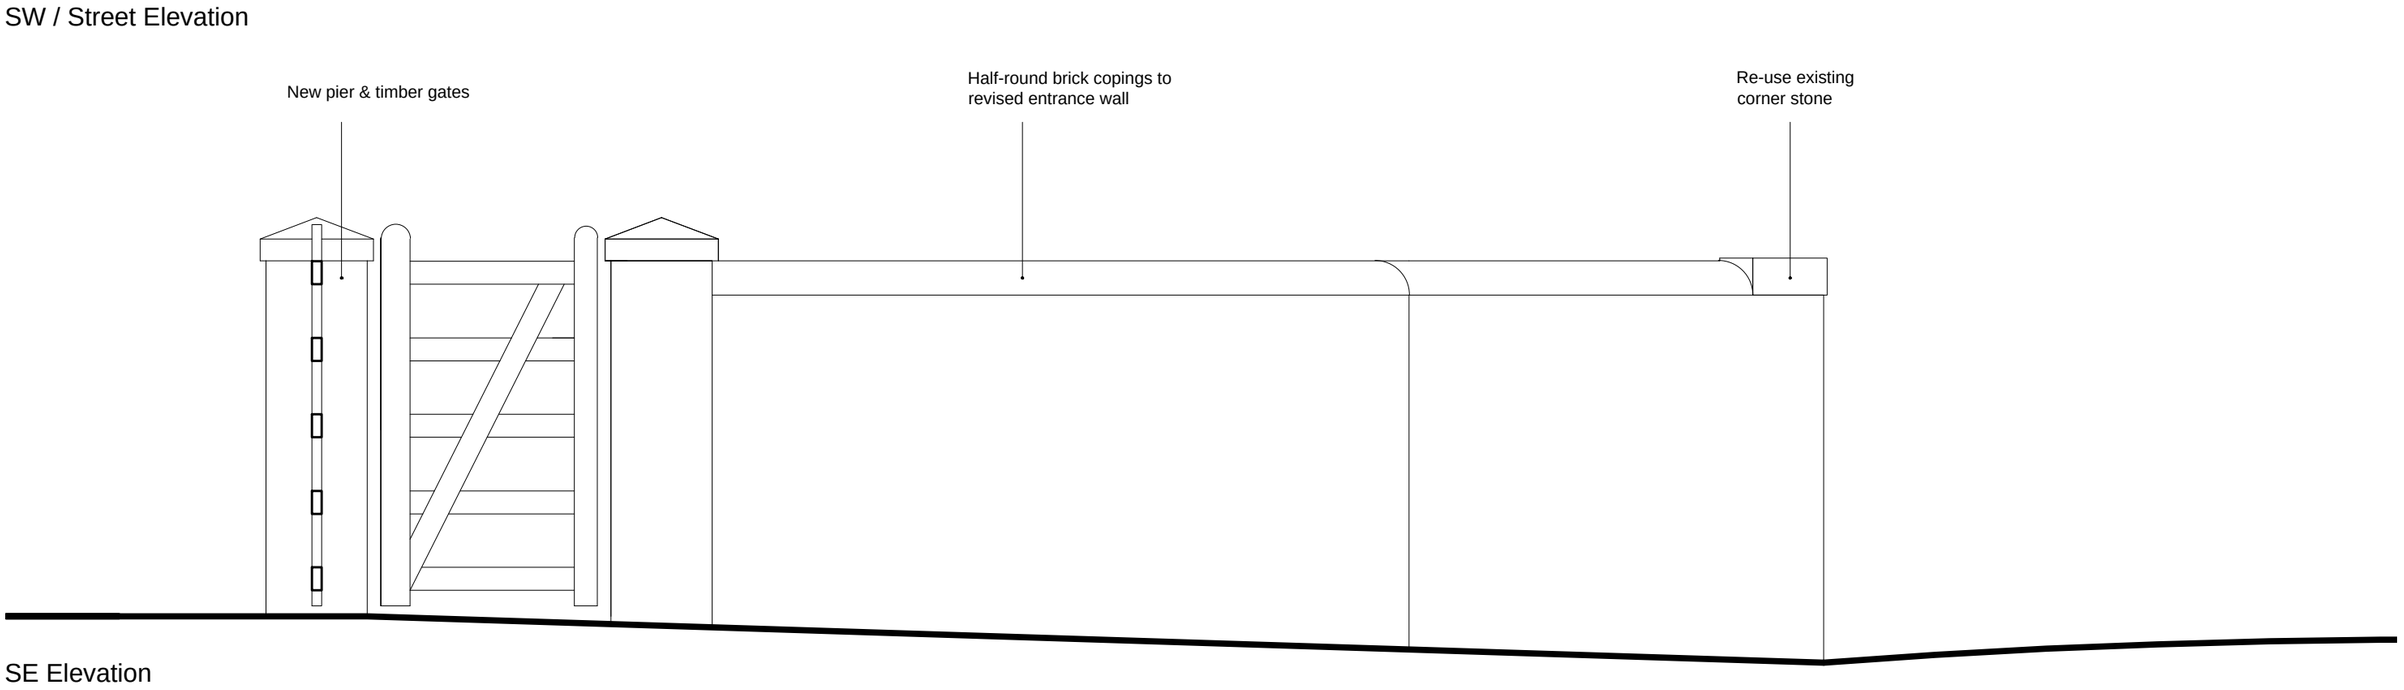

SE Elevation

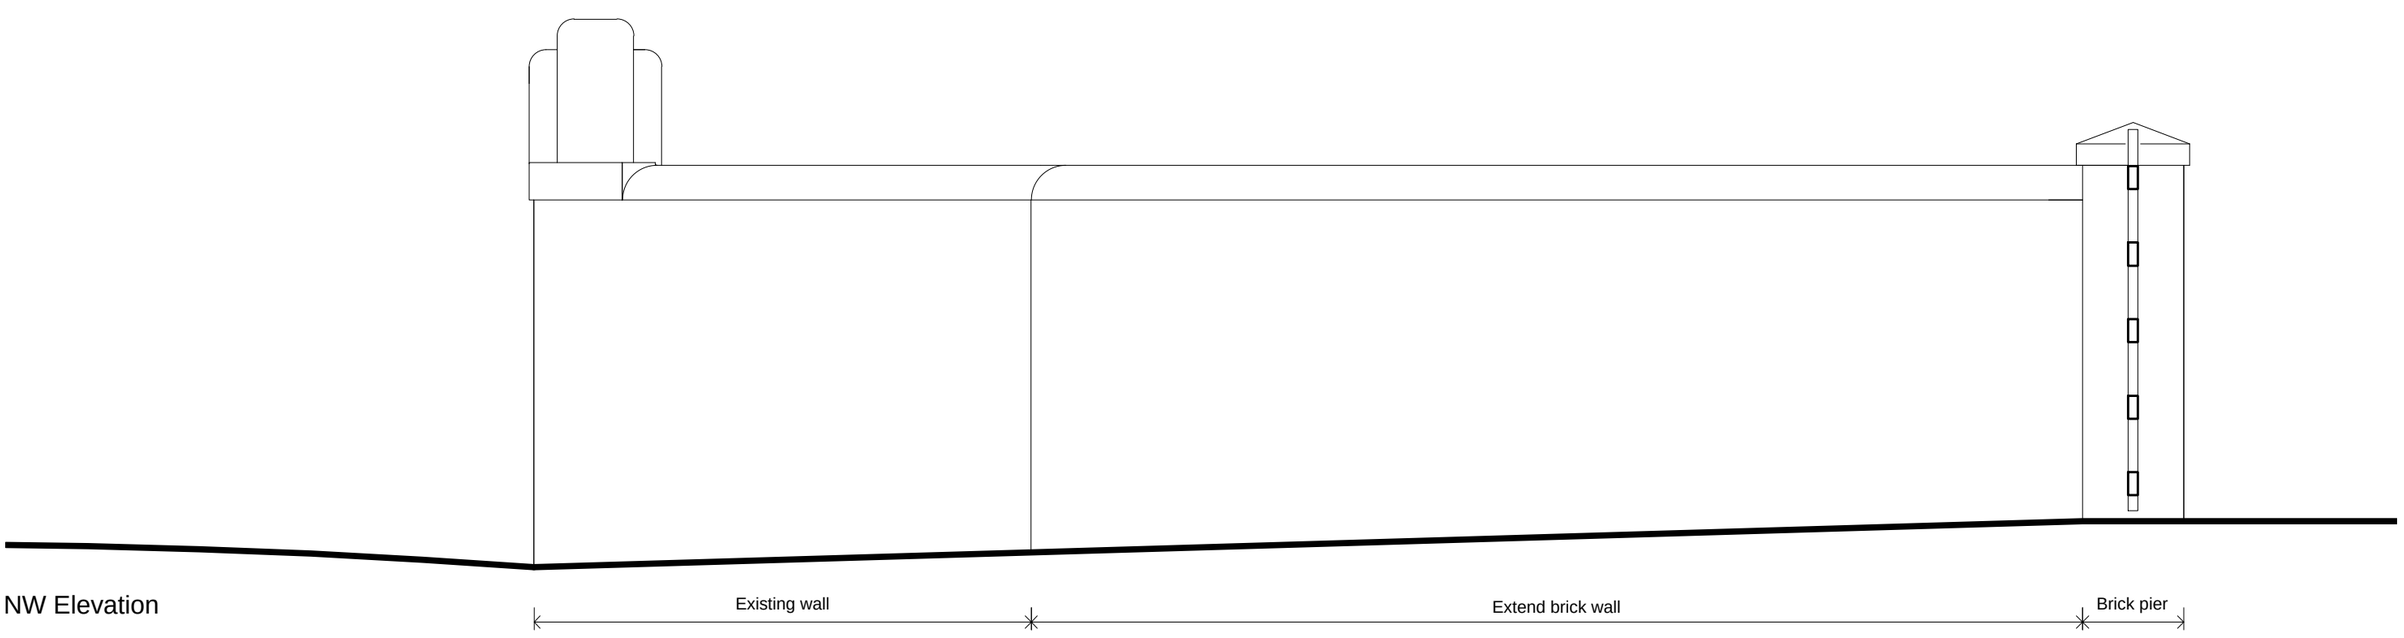

NW Elevation

Rev A - 31.08.2023 - Planning issue

Client -
Mr C Kite

Project -
Proposed Annexe at 18 Horsepool, Bromham, Wiltshire, SN15 2HD

Drawing -
Proposed Entrance Elevations

Contractors must check all dimensions on site.
Only figured dimensions are to be worked from.
Discrepancies must be reported to the Architect before proceeding.
THIS DRAWING IS COPYRIGHT. ©

Date -	By -	Scale -	REV -
25.08.2023	NK	1:20 @A2	A
Job No -	CHKD -	Drawing No -	
2303	CL	PL-201-2	

The Studio
105 Southbroom Road
Devizes
Wiltshire
SN10 1LY
tel: 01380 722 204
mob:07733 885 770
www.dra-architects.co.uk

Planning/LBC