

Ordnance Survey, (c) Crown Copyright 2023. All rights reserved. Licence number 100022432

DO NOT SCALE FROM THIS DRAWING ALL DIMENSIONS TO BE CHECKED ON SITE PRIOR TO COMMENCEMENT. ANY DISCREPANCIES TO BE REPORTED IMMEDIATELY TO THE ARCHITECT.

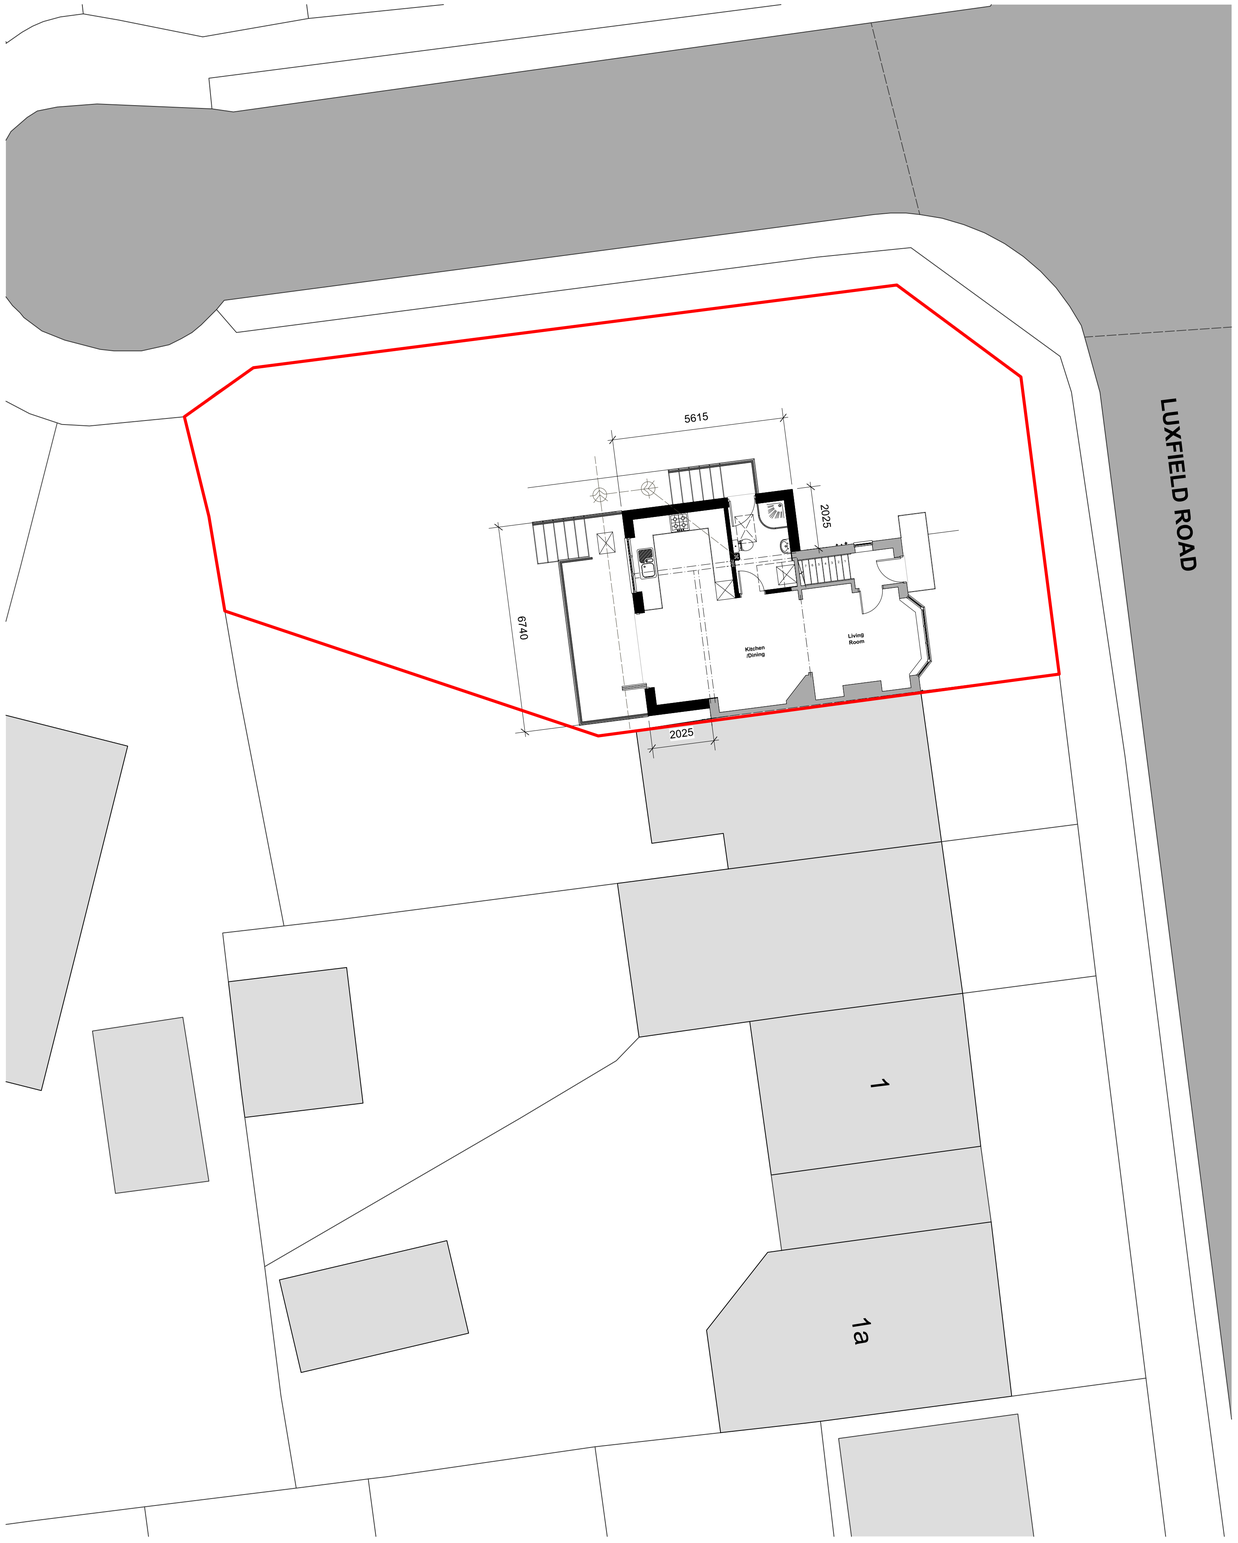

PLN 01 Proposed Site Plan 1:100

0 2 4 6 8 10
Metres 1:100

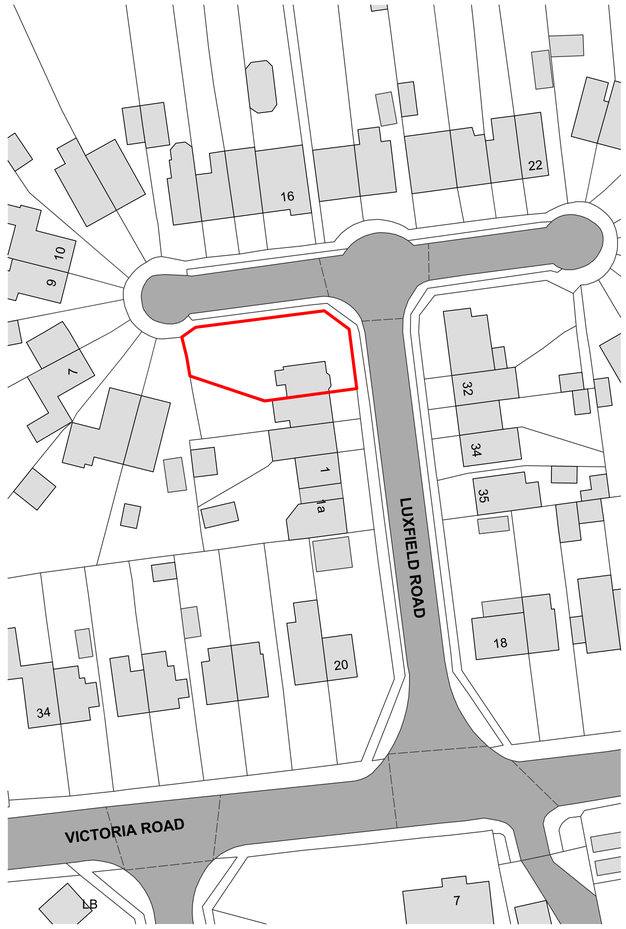

PLN 02 Location Plan 1:500

0 10 20 30 40 50
Metres 1:500

PAUL STEVENS ARCHITECTURE LTD
Unit 3 Boathouse Meadow Business Park
Cherry Orchard Lane
Salisbury
Wiltshire
SP2 7LD

Tel No: 01722 349384

THIS DRAWING IS COPYRIGHT. IT MUST NOT BE COPIED, USED OR DISCLOSED TO THIRD PARTIES WITHOUT PRIOR PERMISSION.

PROJECT:

4 Luxfield Road
Warminster
Wiltshire
BA12 8HH

DRAWING:

Proposed
Site Plan & Location Plan

SCALE: 1:500 & 1:100 @ A1

DATE: 08 2023

DESIGN: [X] PLANNING: [ ] BLDG REGS: [ ]
TENDER: [ ] CONSTRUCTION: [ ]

DRAWN: DJH DATE: 22/09/2023

CHECKED: DATE:

JOB No: 1053

DWG No: 04 REV: -

CURRENT: [ ]
SUPERSEDED: [ ]