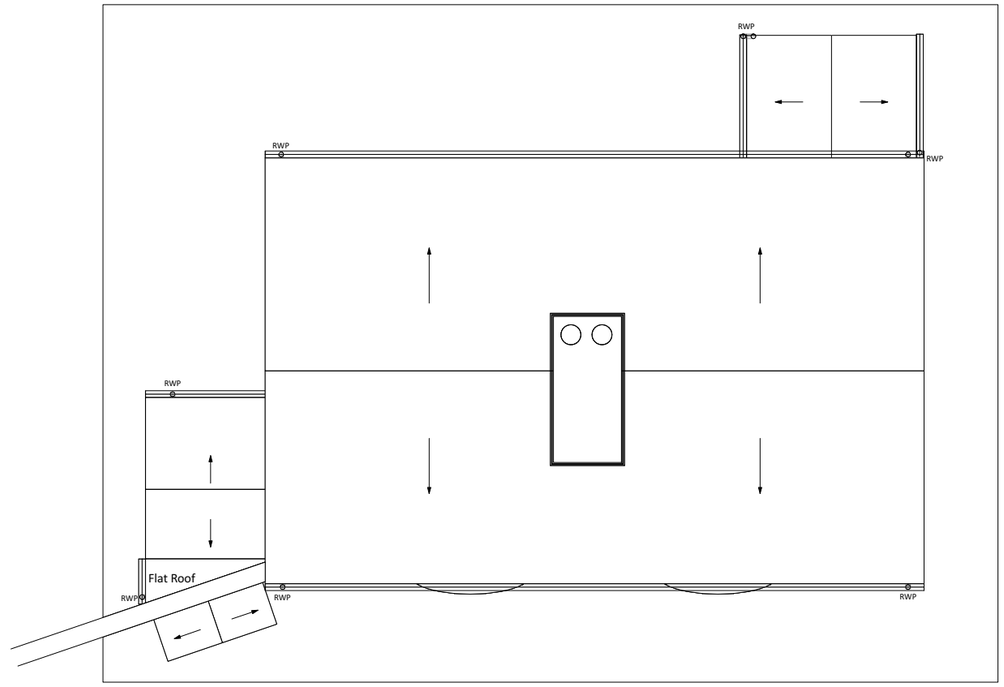


Roof Plan 1:100

1:100 0 1 2 3 4 5 m

These details are subject to all relevant statutory approvals. If in doubt, check.
All dimensions are to be checked on site. Areas where quoted are approximate. Figured dimensions only are to be taken from this drawing.
Any discrepancies with other related information is to be reported to Absolute Architecture prior to order/construction/installation..
This document should not be relied on or used in circumstances other than those for which it was originally prepared and for which Absolute Architecture was commissioned.
Absolute Architecture accepts no responsibility for this document to any party other than the person by whom it was commissioned.

N

No.	Date	Revision Notes

ABSOLUTE ARCHITECTURE

Design Firm
Absolute Architecture
Commercial House, 53b Kingsbridge Road, Newbury, Berkshire, RG14 6DY
T: 01635 528188 E: email@absolute-architecture.co.uk
www.absolute-architecture.co.uk

Status
STAGE 4B DESIGN & PLANNING - PLANNING APPLICATION

Project Title
Gillian Hartley
PROPOSED EXTENSION
Hartwood House, Woodborough, Wiltshire, SN9 5PN

Sheet Title
EXG. ROOF PLAN

Drawn By	Checked By
SM	BB

Date 01/09/2023

Scale 1:100 @ A3

Project ID 544 004