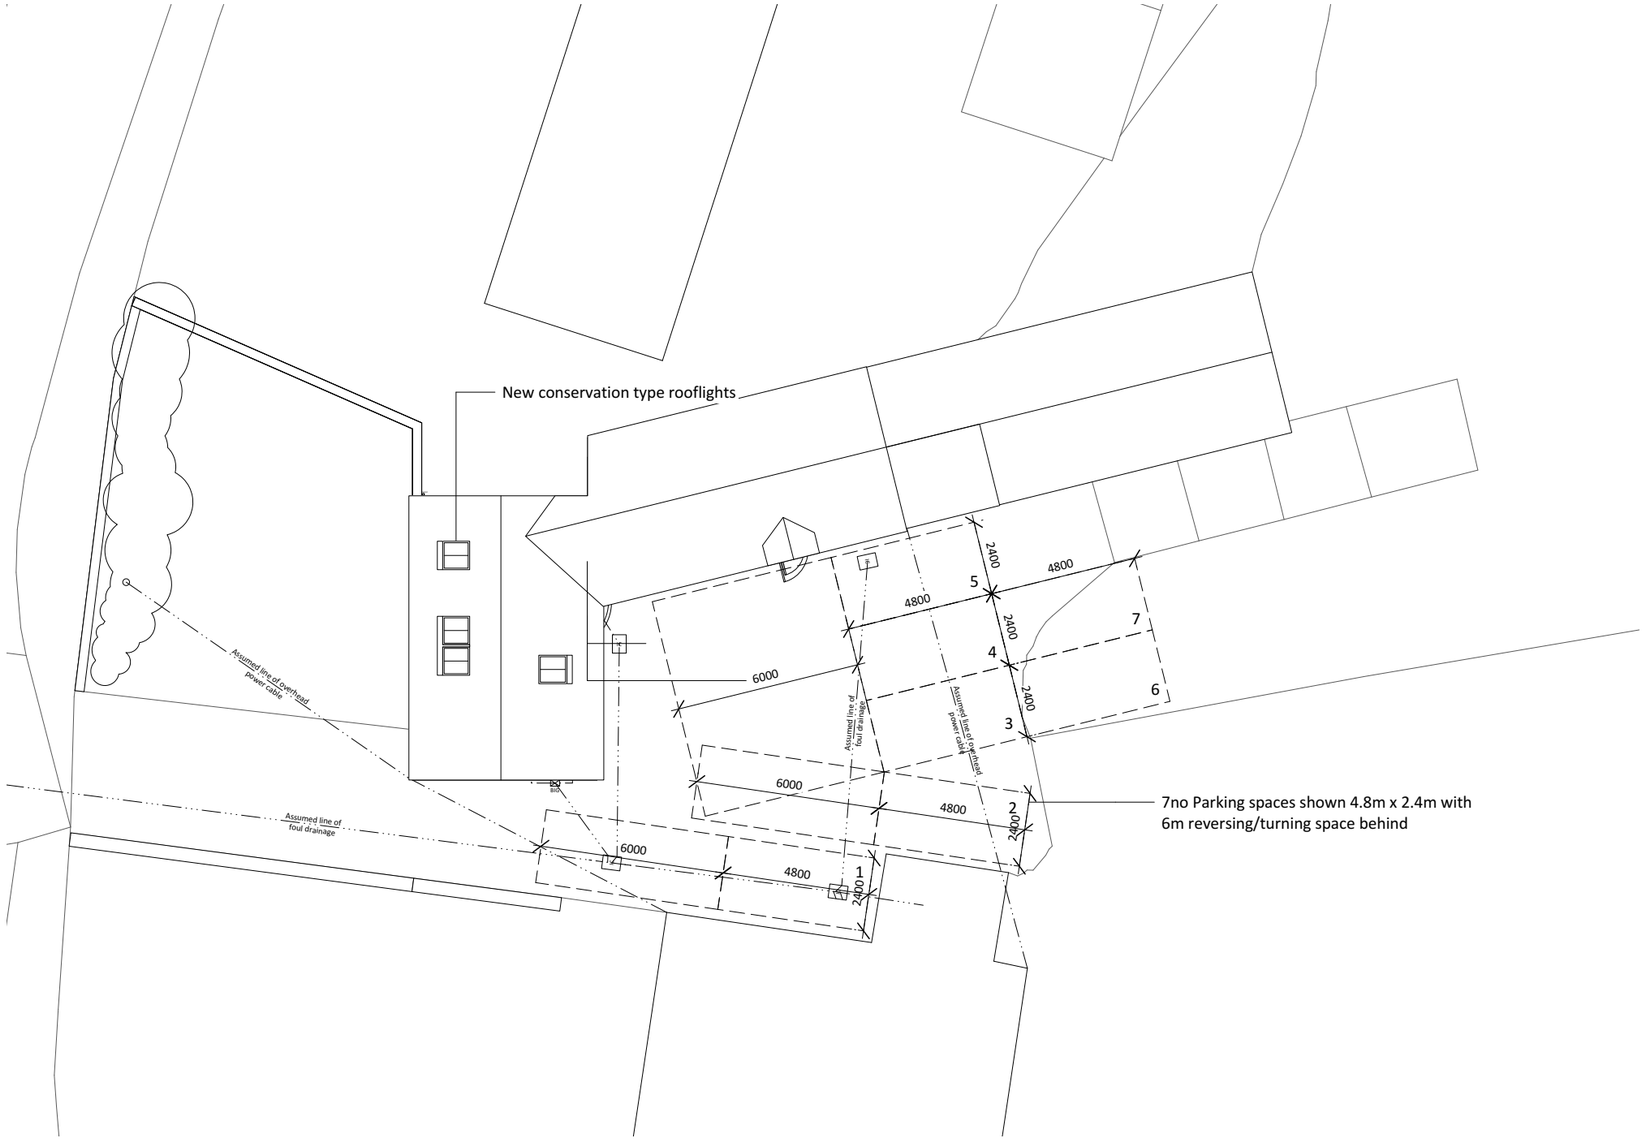


©Crown Copyright and database rights 2023 OS Licence no. 100051661

PROP. SITE PLAN 1:200

1:200 0 1 2 3 4 5 10 m

No.	Date	Revision Notes
B	19/09/2023	Parking provision update
A	17/08/2023	Notes added

OFFGRID ARCHITECTURE
info@offgridarchitecture.co.uk | www.offgridarchitecture.co.uk
+44 (0)7759 482619

These details are subject to all relevant statutory approvals. If in doubt, check. All dimensions are to be checked on site. Areas where quoted are approximate. Figured dimensions only are to be taken from this drawing.Any discrepancies with other related information is to be reported to OFFGRID Architecture prior to order/construction/installation. This document should not be relied on or used in circumstances other than those for which it was originally prepared and for which OFFGRID Architecture was commissioned. OFFGRID Architecture accepts no responsibility for this document to any party other than the person by whom it was commissioned.

Status: PLANNING

Project Title: EXTENSIONS & ALTERATIONS

Project Address: Staveley, Little Somerford, Wilts, SN15 5JW

Sheet Title: PROP SITE PLAN

Scale	Date	Drawn By	Project ID
1:200 @ A3	07/08/2023	SJT	2311 100B