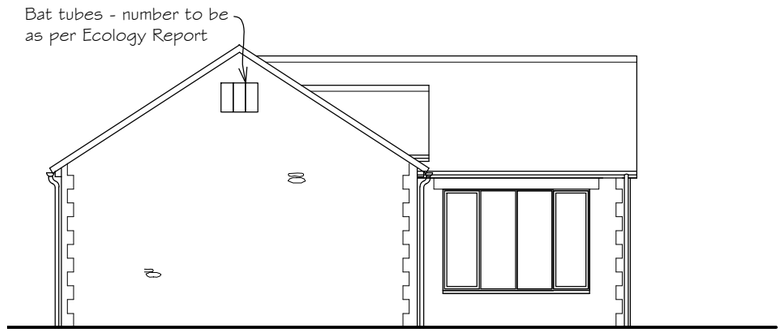

SOUTH EAST ELEVATION

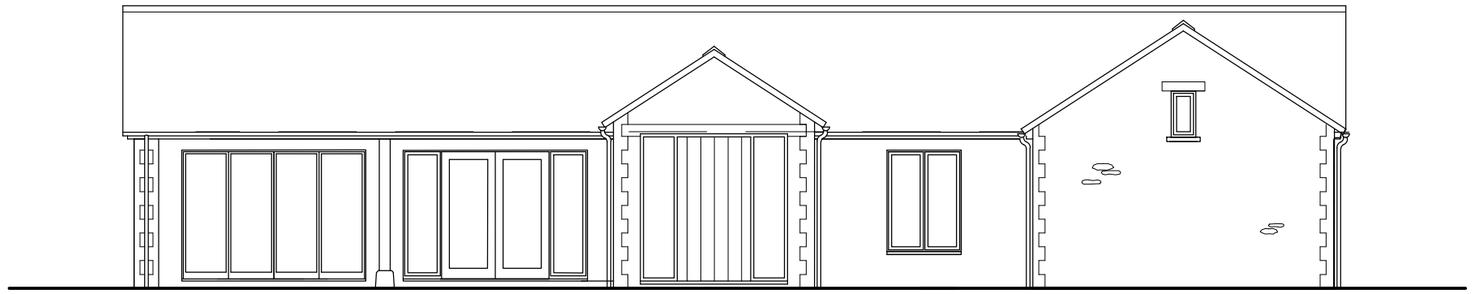

NORTH EAST ELEVATION

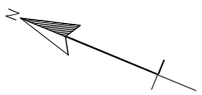

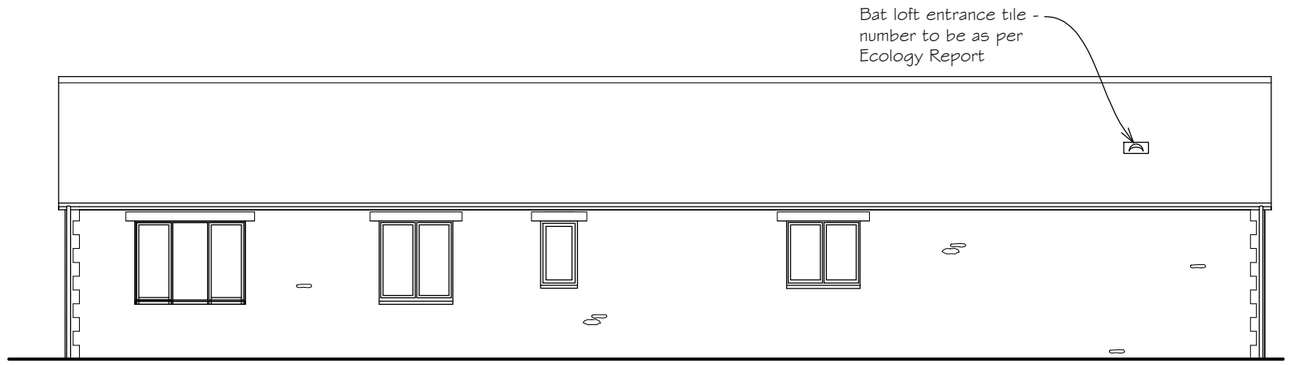

SOUTH WEST ELEVATION

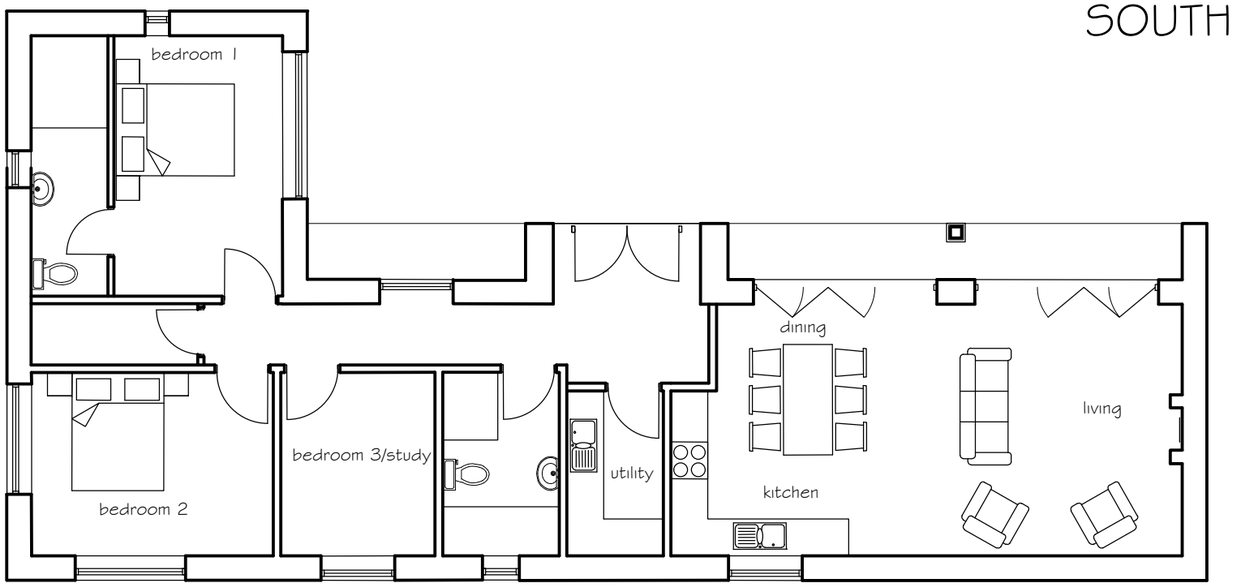

GROUND FLOOR PLAN

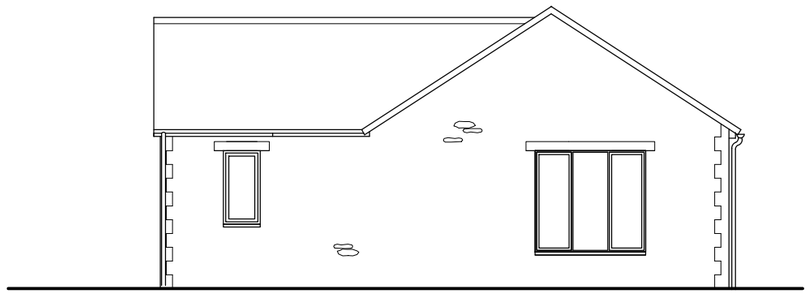

NORTH WEST ELEVATION

0 1 2 3 4 5

Metres

Rev	Date	Notes
A	16.9.23	Bat Mitigation measures

TOWN AND COUNTRY PLANNING DEVELOPMENT CONSULTANTS

LPC (TRULL) LTD.,
TRULL, TETBURY, GLOUCESTERSHIRE GL8 8SQ
Tel: 01285 841433 email: admin@lpctrull.com

Client
Trustees - Fast Track Solutions Ltd

Project
Martin's Yard, Startley

Drawing
PROPOSED PLAN & ELEVATIONS - PLOTS 1 & 2

Date: February 2023 Scale: 1:100 @ A3

Drawing Number
LPC 5559 PR 02 A