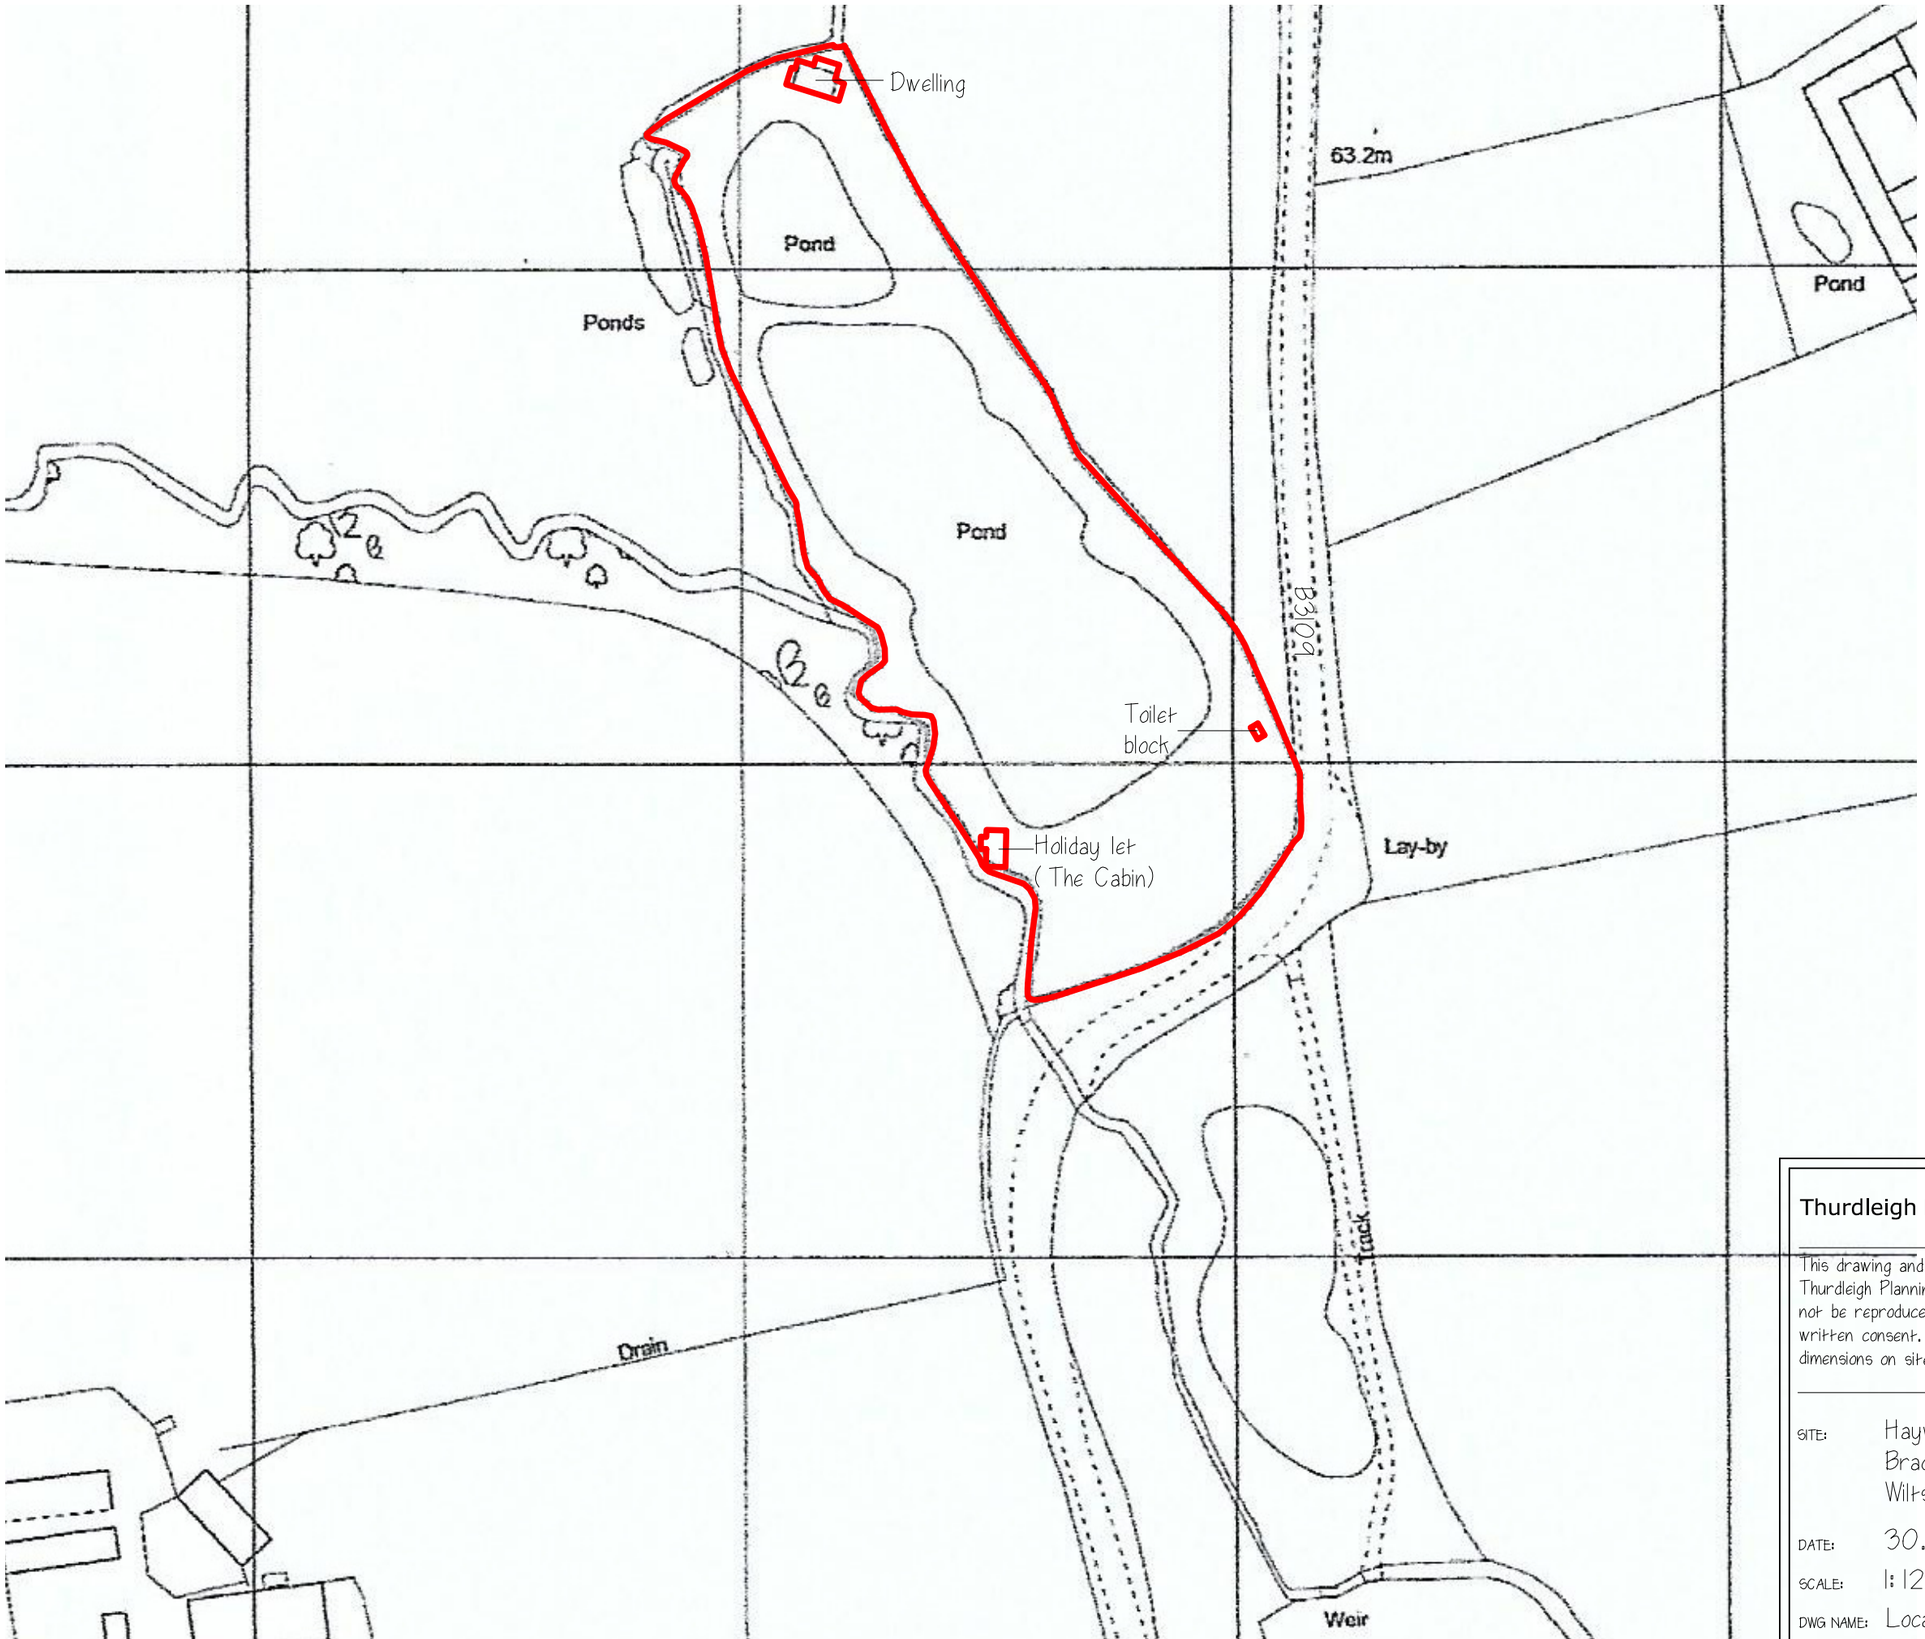

Thurdleigh Planning Consultancy Ltd

This drawing and design is copyright of Thurdleigh Planning Consultancy Ltd and must not be reproduced in part or in whole without prior written consent. Contractors must verify all dimensions on site before commencing work.

SITE: Hayward Pool
Bradford Leigh
Wiltshire BA15 2RP

DATE: 30.08.23

SCALE: 1:1250 @ A3

DWG NAME: Location plan

DWG No: SH1