
0 5m

N

Stone gable to match existing gables with tiled roof

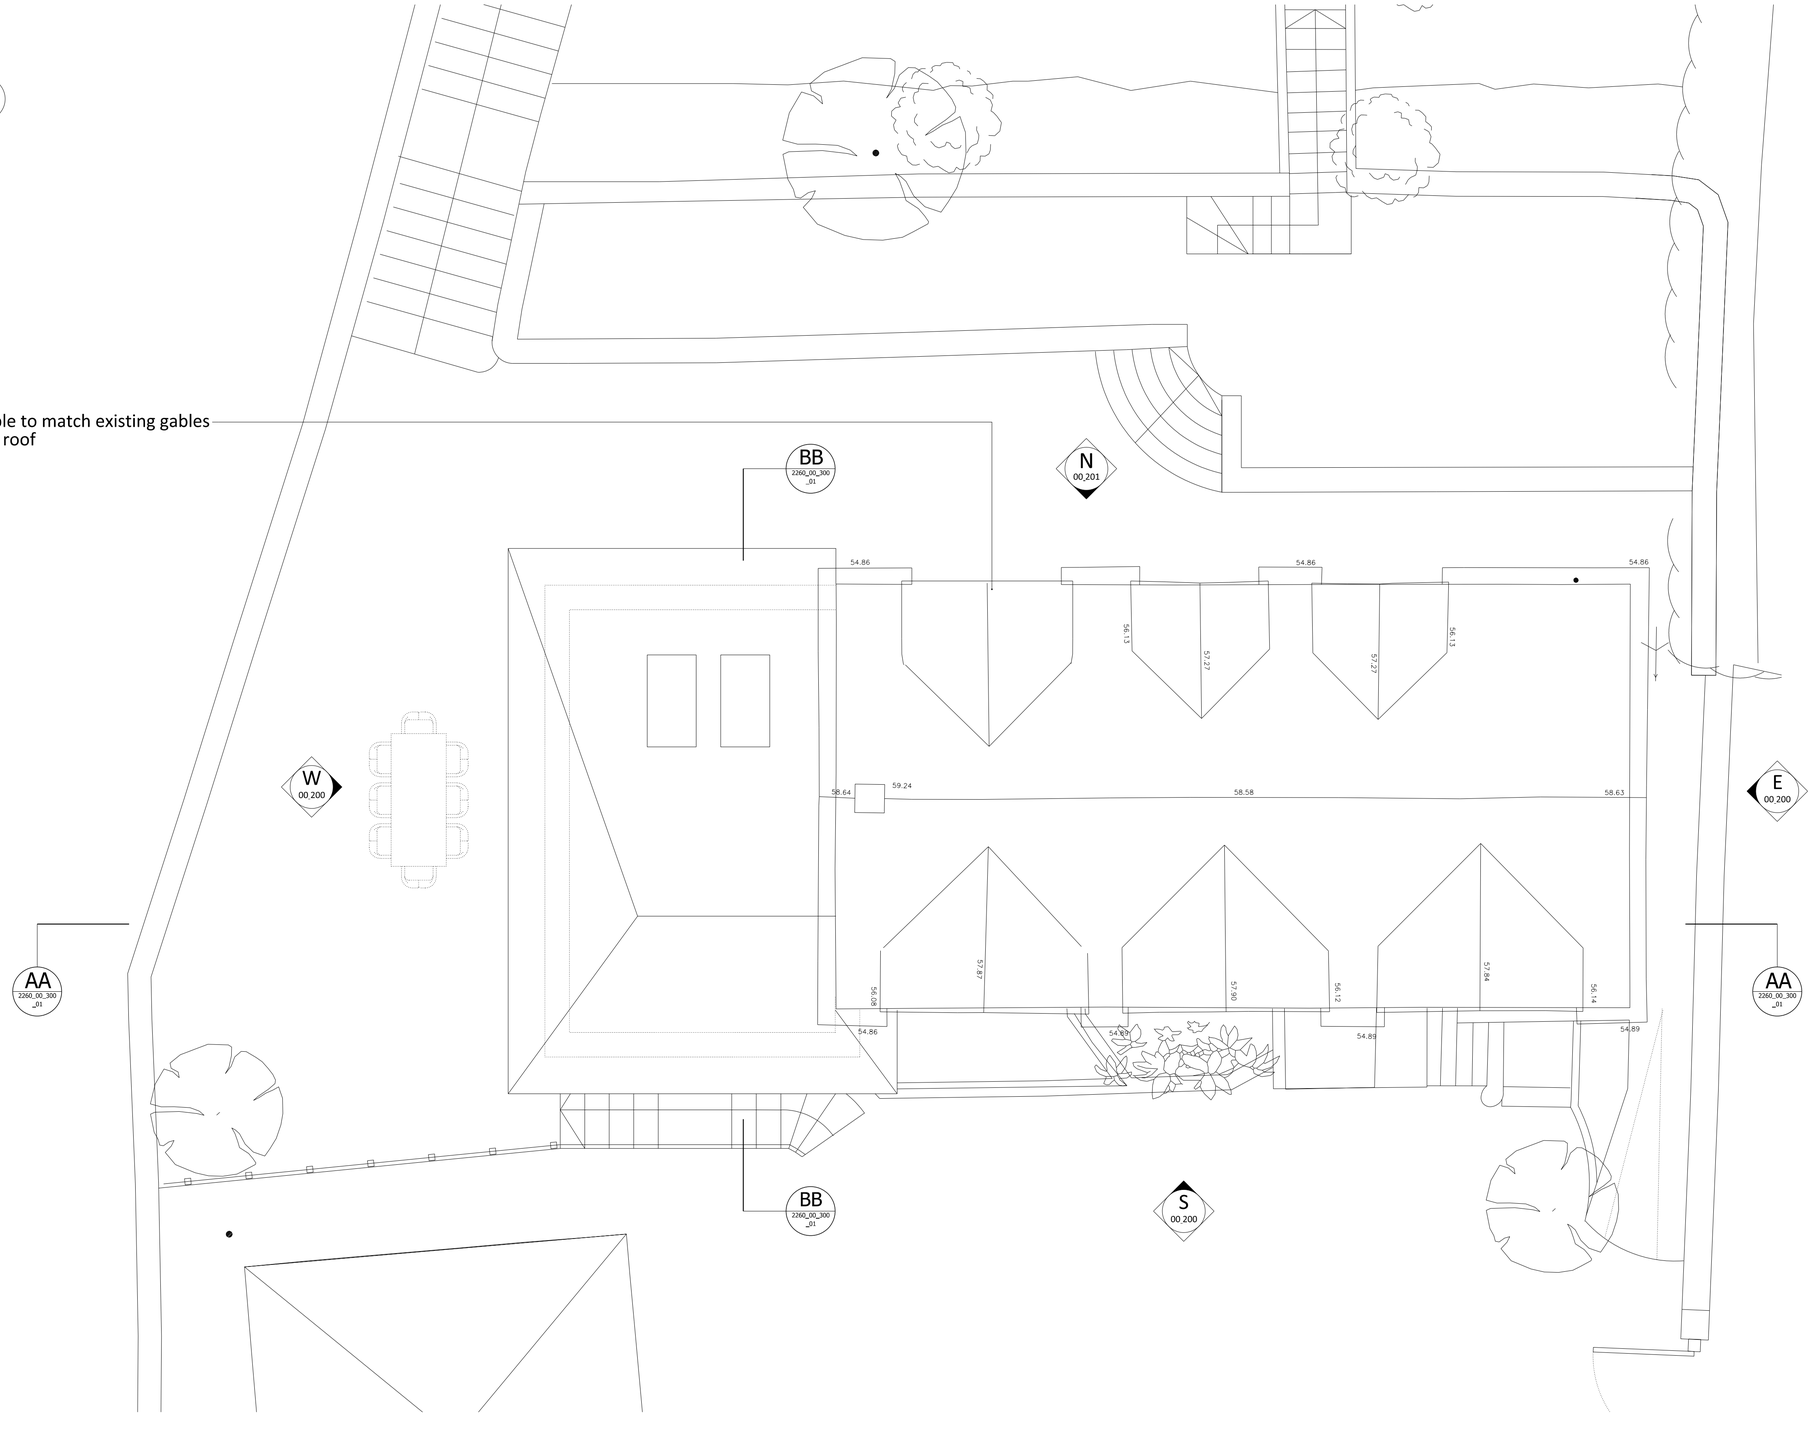

NOTES
DO NOT SCALE FROM THIS DRAWING.
ALL DIMENSIONS TO BE CHECKED ON SITE.
ALL OMISSIONS AND DISCREPANCIES TO BE REPORTED TO THE ARCHITECT IMMEDIATELY.
DRAWINGS TO BE READ IN CONJUNCTION WITH ENGINEER'S DRAWINGS AND SPECIFICATION.

Revision description	Date	Check	Rev
Issued for Planning	22/09/23	RG	P0

WOLDON

1-5 Clerkenwell Road
London EC1M 5PA
T: 020 7998 1525
studio@woldon.com

The Apple Store
Chipping Campden
T: 01386 257787
www.woldon.com

Project
Holly Tree House
Bradford-on-Avon

Drawing
Roof Plan
GA Plan

Drawn	Date	Scale
VB	Sept 23	1:50@A1

Job number	Drawing number	Revision
2260	00_102_001	P0