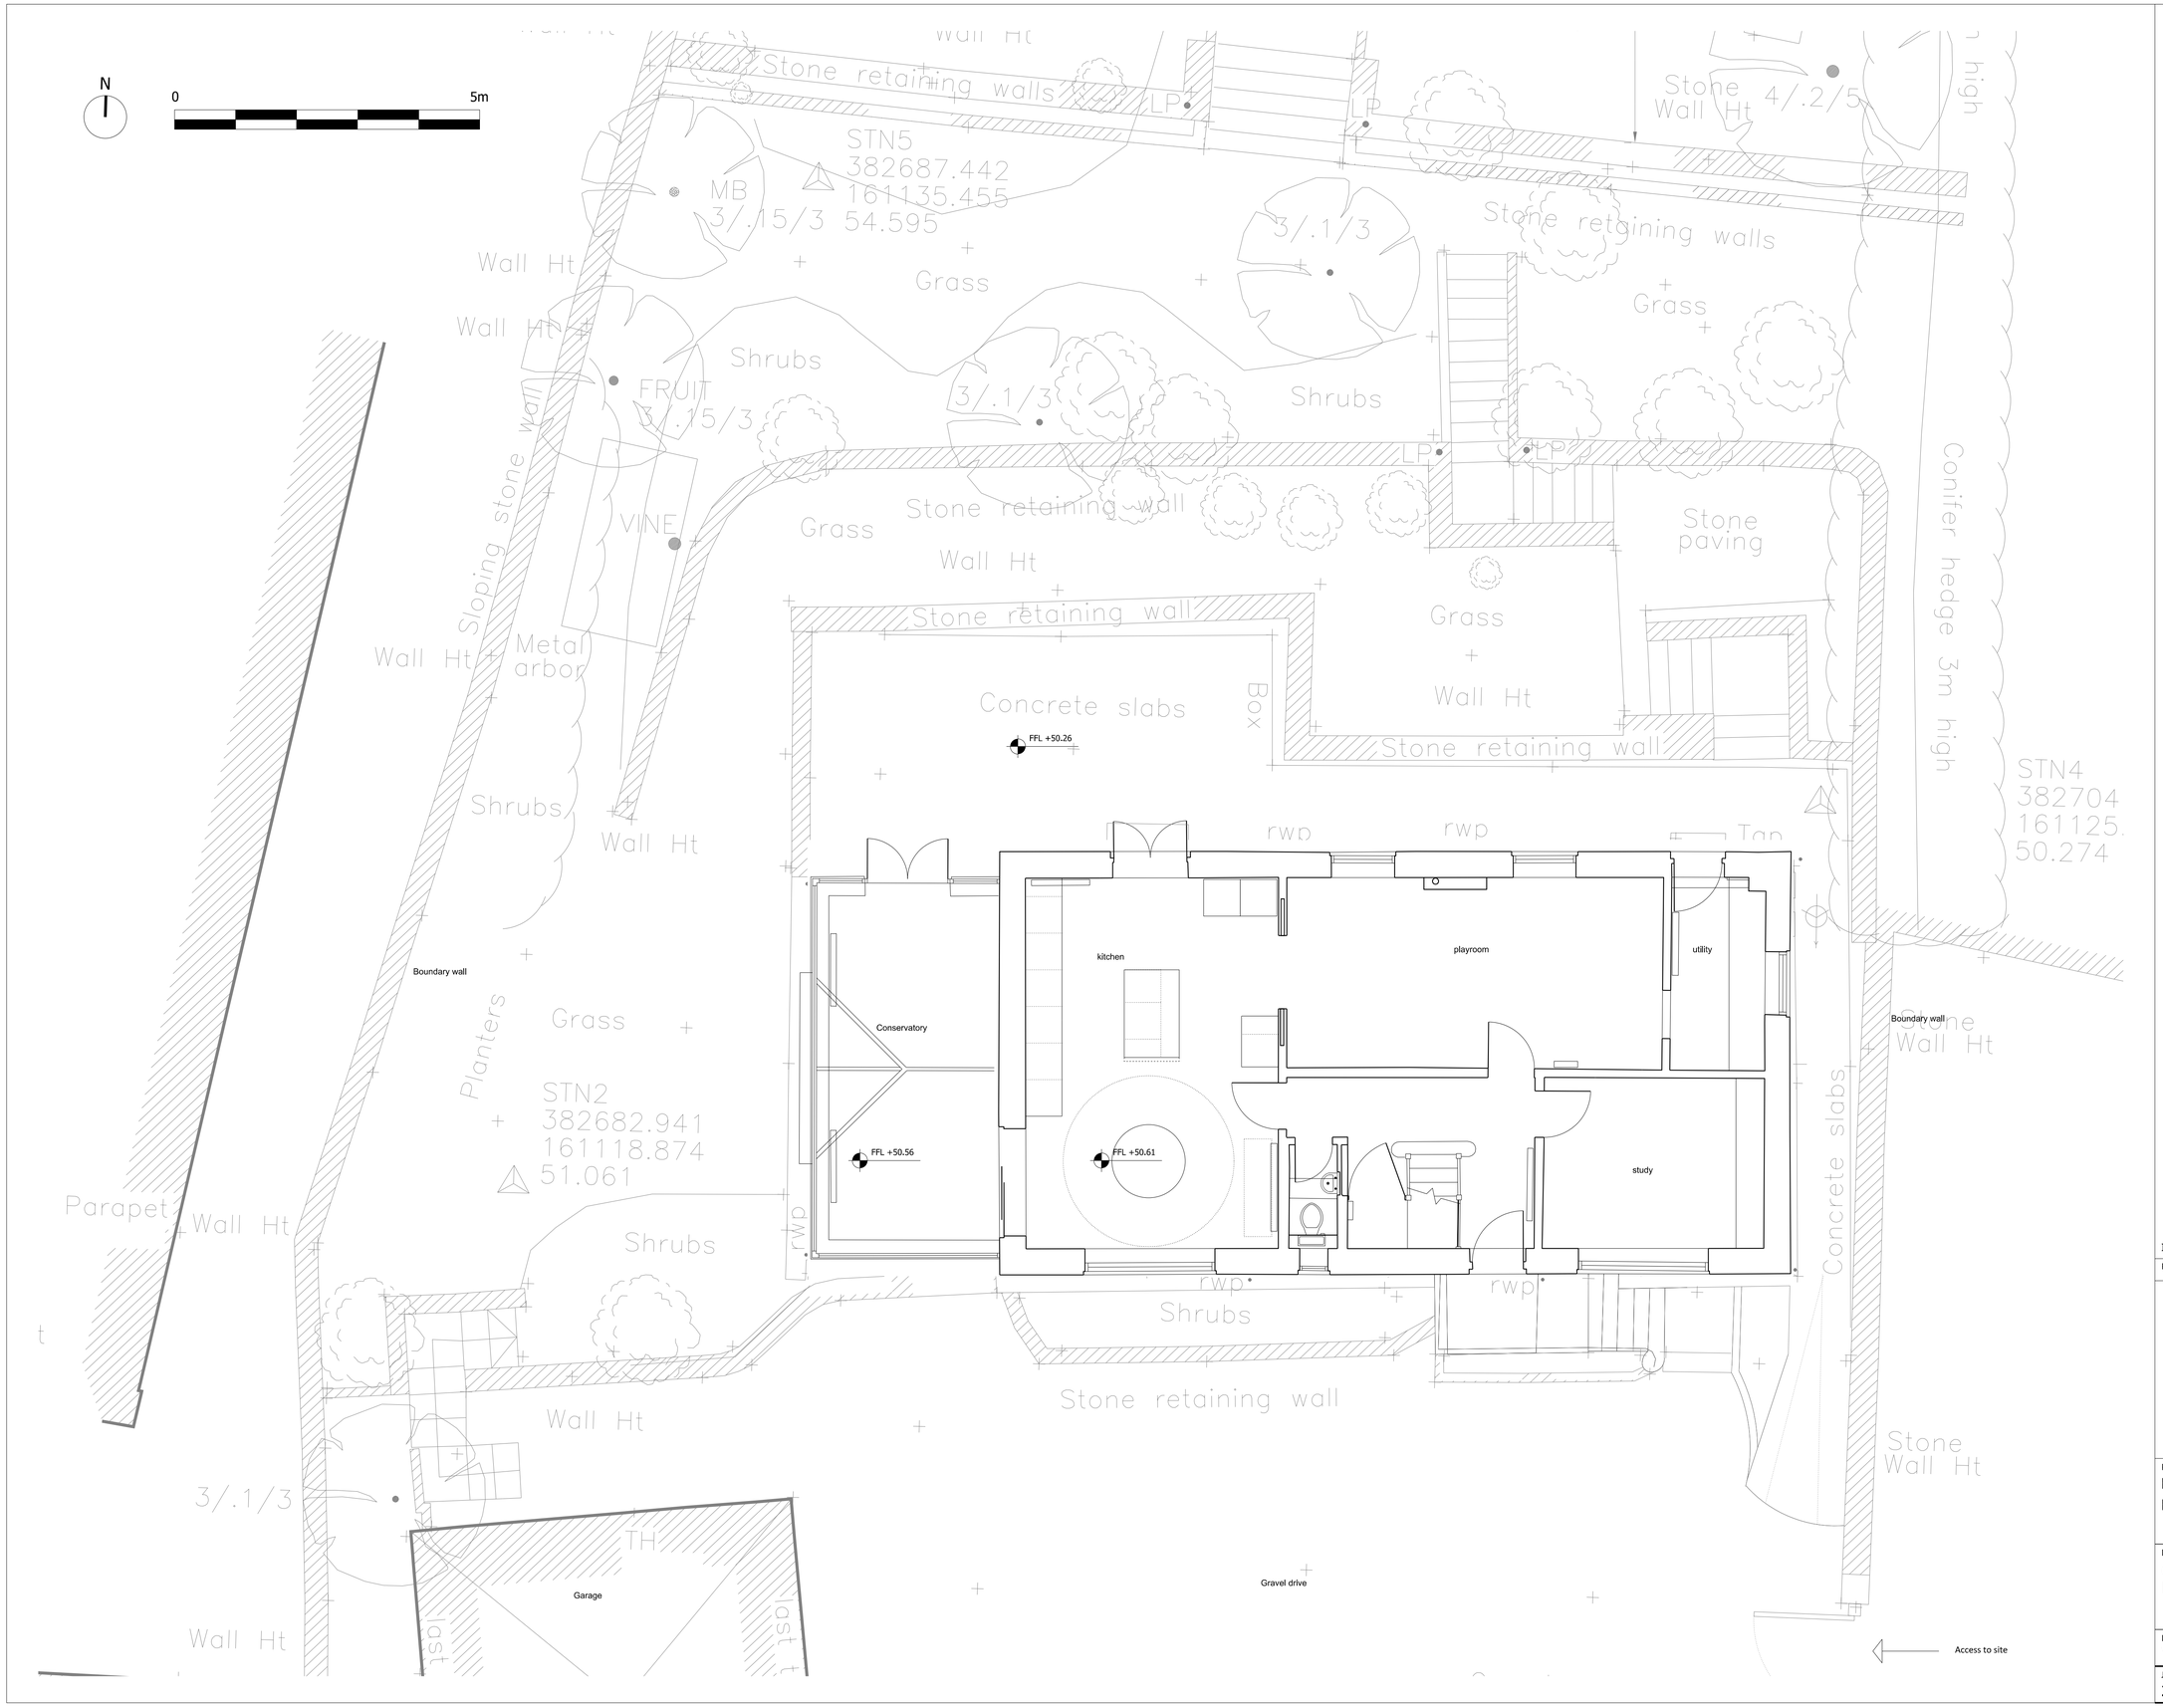


NOTES
DO NOT SCALE FROM THIS DRAWING.
ALL DIMENSIONS TO BE CHECKED ON SITE.
ALL OMISSIONS AND DISCREPANCIES TO BE REPORTED TO THE ARCHITECT IMMEDIATELY.
DRAWINGS TO BE READ IN CONJUNCTION WITH ENGINEER'S DRAWINGS AND SPECIFICATION.

| Revision description | Date | Check | Rev |
|---|---|---|---|
| Issued for Planning | 22/09/23 | RG | P0 |

WOLDON

1-5 Clerkenwell Road
London EC1M 5PA
T: 020 7998 1525
studio@woldon.com

The Apple Store
Chipping Campden
T: 01386 257797
www.woldon.com

Project
Holly Tree House
Bradford-on-Avon

Drawing
Ground Floor
Existing Plan

| Drawn | Date | Scale |
|---|---|---|
| VB | May 23 | 1:50@A1 |

| Job number | Drawing number | Revision |
|---|---|---|
| 2260 | X_100_001 | P0 |