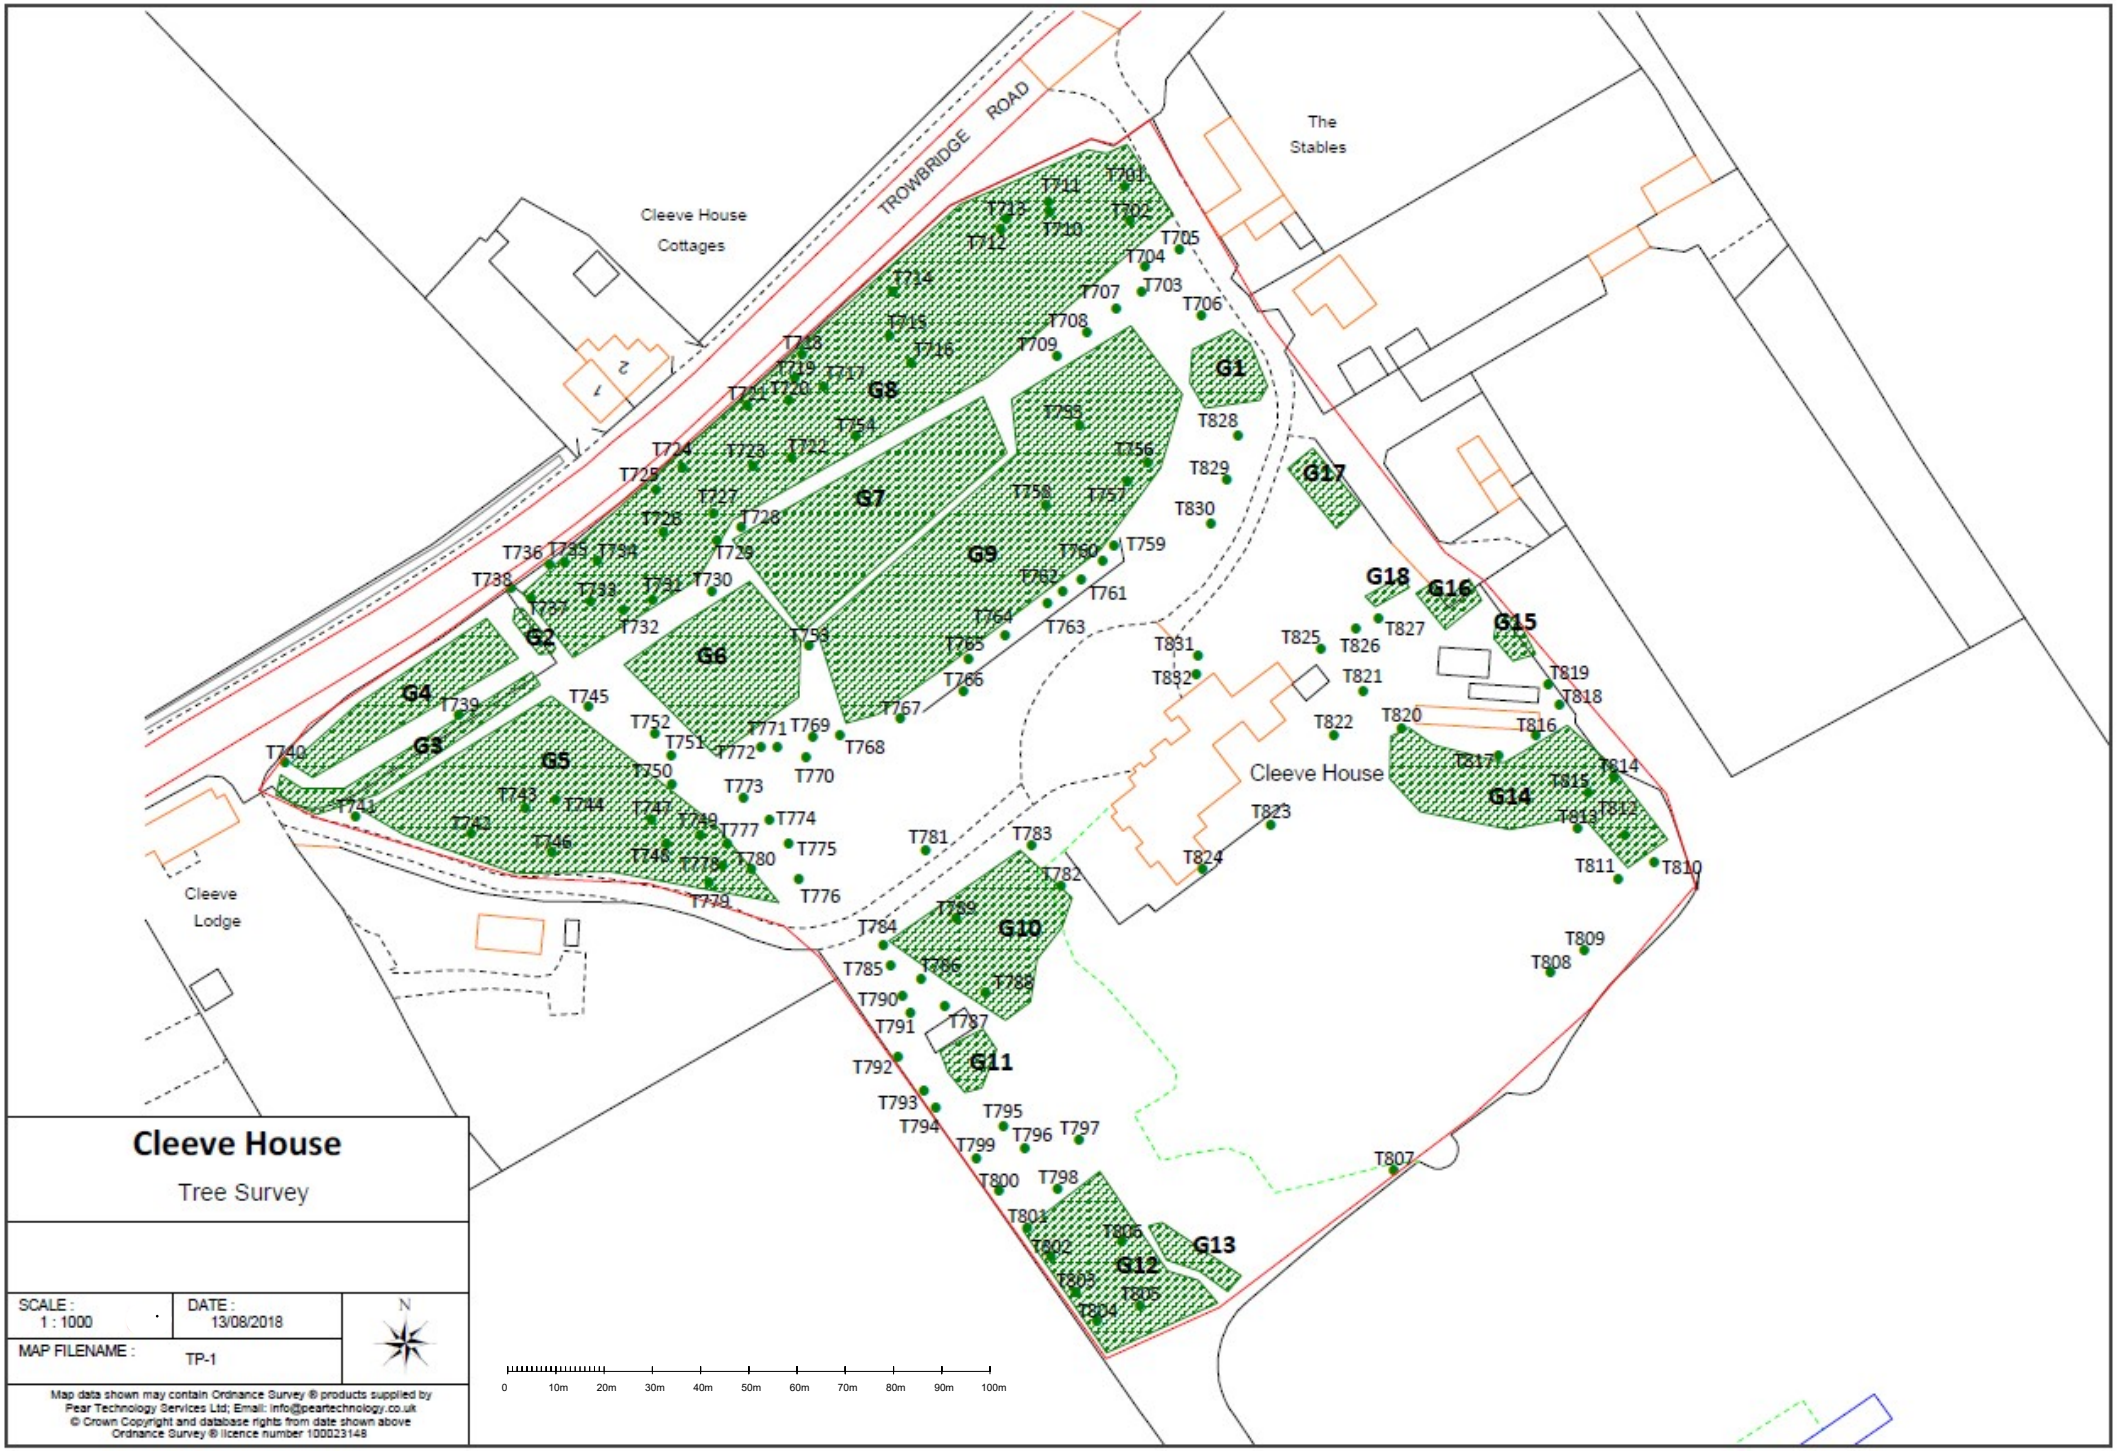

Cleeve House

Tree Survey

SCALE : 1 : 1000	DATE : 13/08/2018	N
MAP FILENAME : TP-1		

Map data shown may contain Ordnance Survey ® products supplied by Pear Technology Services Ltd; Email: info@peartechnology.co.uk
© Crown Copyright and database rights from date shown above
Ordnance Survey ® licence number 100023148