

EAST ELEVATION

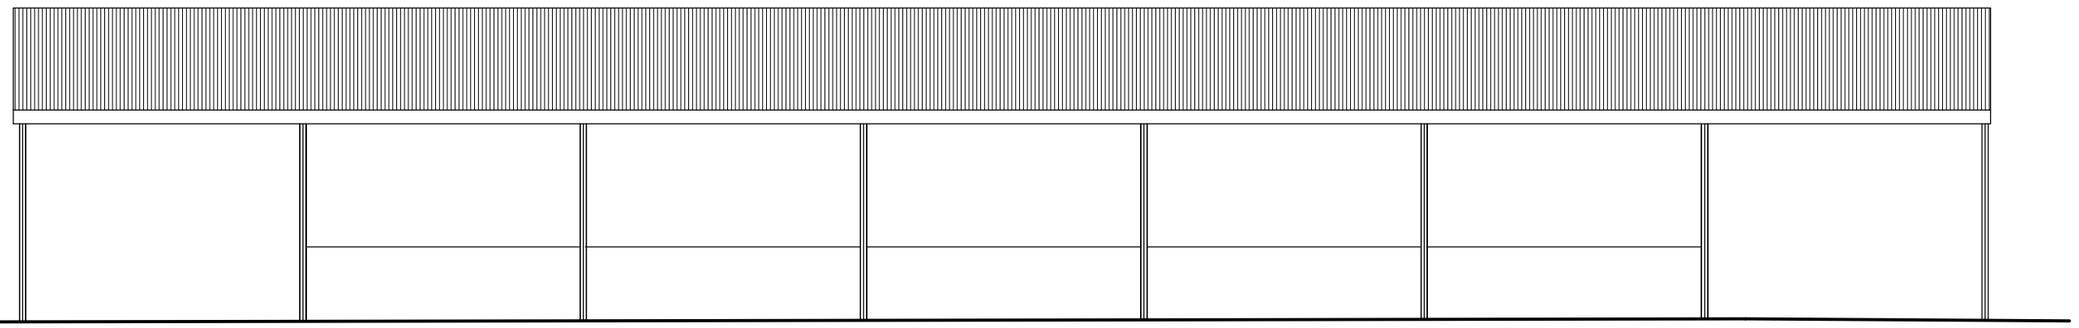

WEST ELEVATION

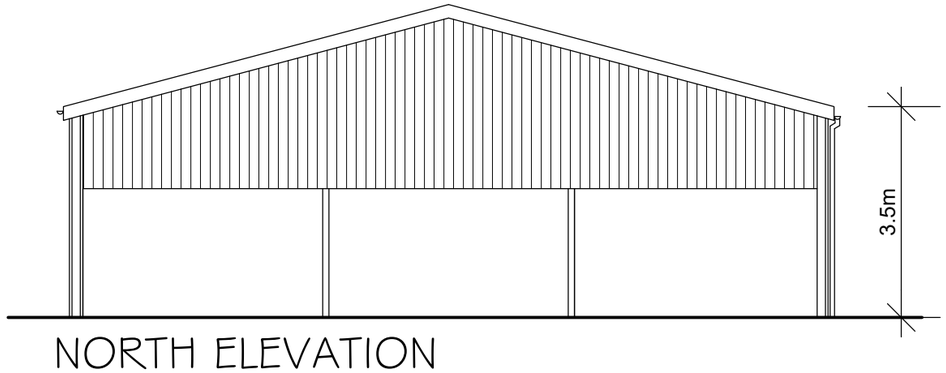

NORTH ELEVATION

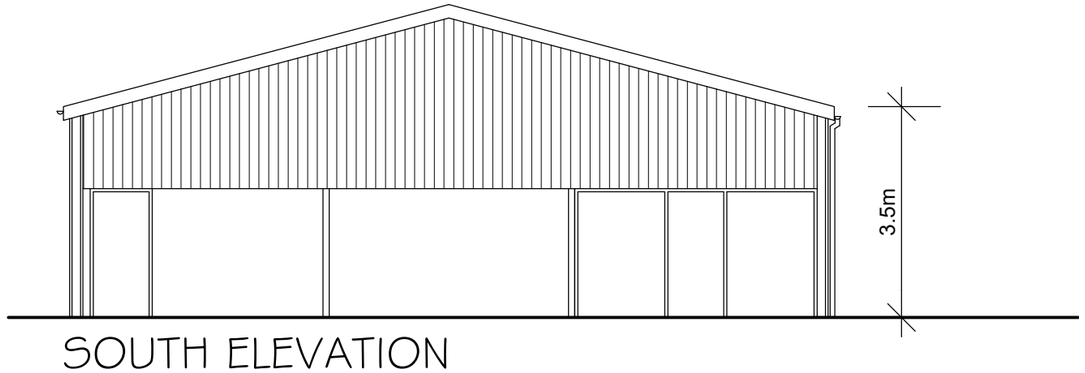

SOUTH ELEVATION

0 1 2 3 4 5

Metres

Rev Date Notes

lpc

TOWN AND COUNTRY PLANNING DEVELOPMENT CONSULTANTS

LPC (TRULL) LTD.,
TRULL, TETBURY, GLOUCESTERSHIRE GL8 8SQ
Tel: 01285 841433 email: admin@lpctrull.com

Client
Mr Robinson

Project
GREAT RIDGEWAY FARM,
CHRISTIAN MALFORD,
CHIPPENHAM SN15 4DF

Drawing
EXISTING ELEVATIONS

Date: July 2023 Scale: 1:100 @ A3

Drawing Number
LPC 5675 EX 04