



NORTH EAST ELEVATION





SOUTH EAST ELEVATION

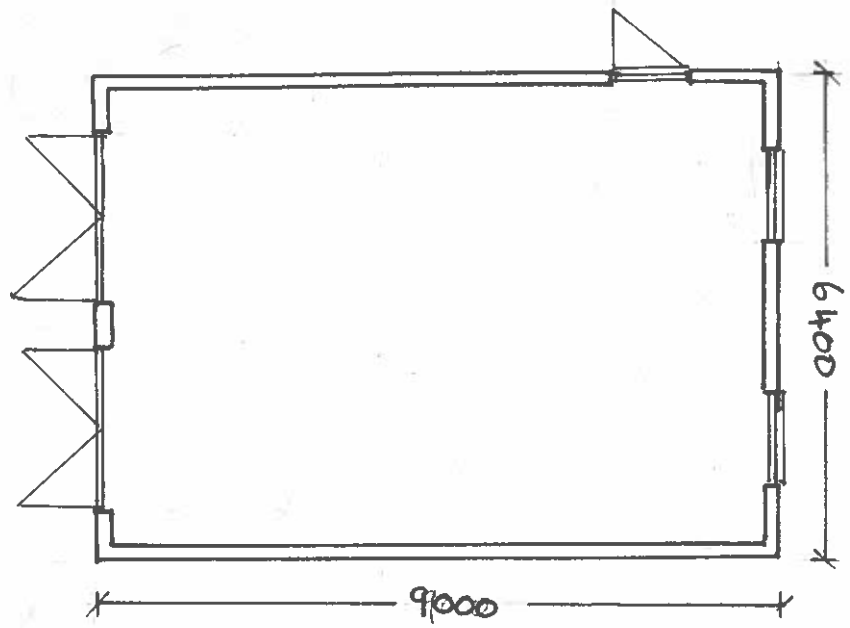



PLAN

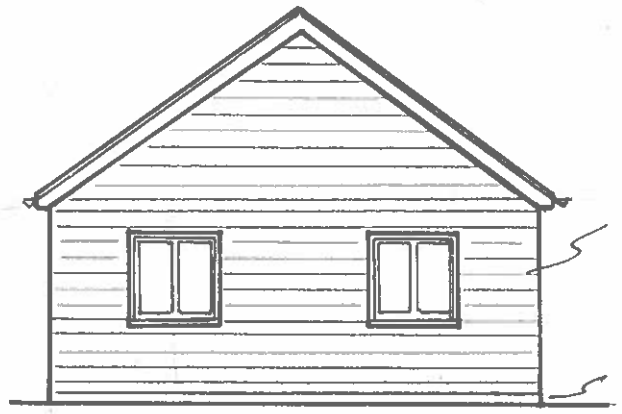


SOUTH WEST ELEVATION

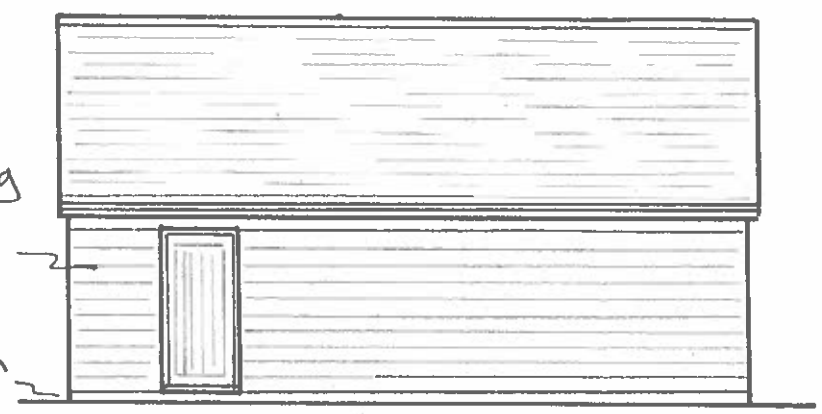


NORTH WEST ELEVATION

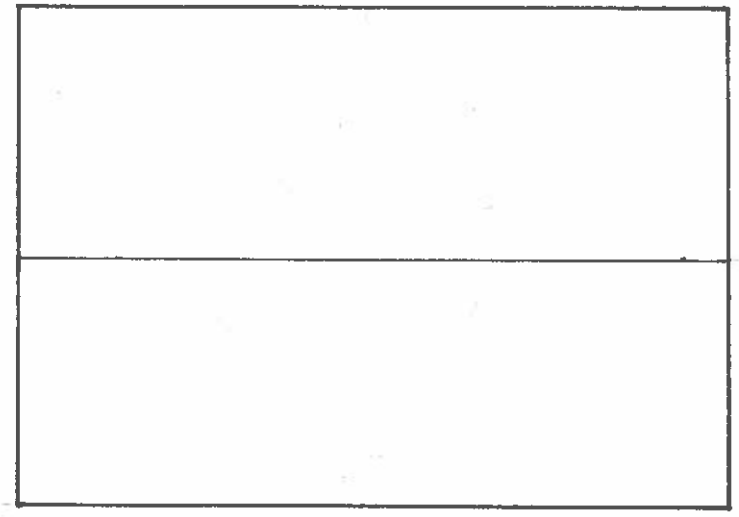

ROOF PLAN

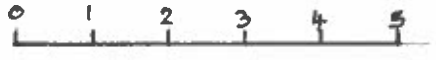


Scale bar m

Home Farm 61 High Street
West Lavington SN10 4JB

**Proposed garage** For Dale Building Ltd

Drawing no 2 Rev B
Plan and Elevations
Scale 1:100 at A3