
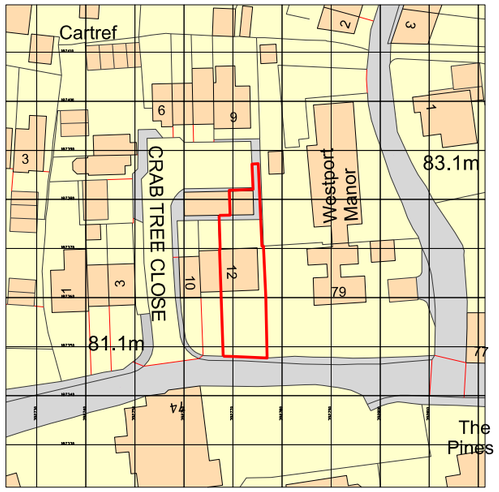


Ordnance Survey, (c) Crown Copyright 2023. All rights reserved. Licence number 100022432

1 Location Plan

1:1250

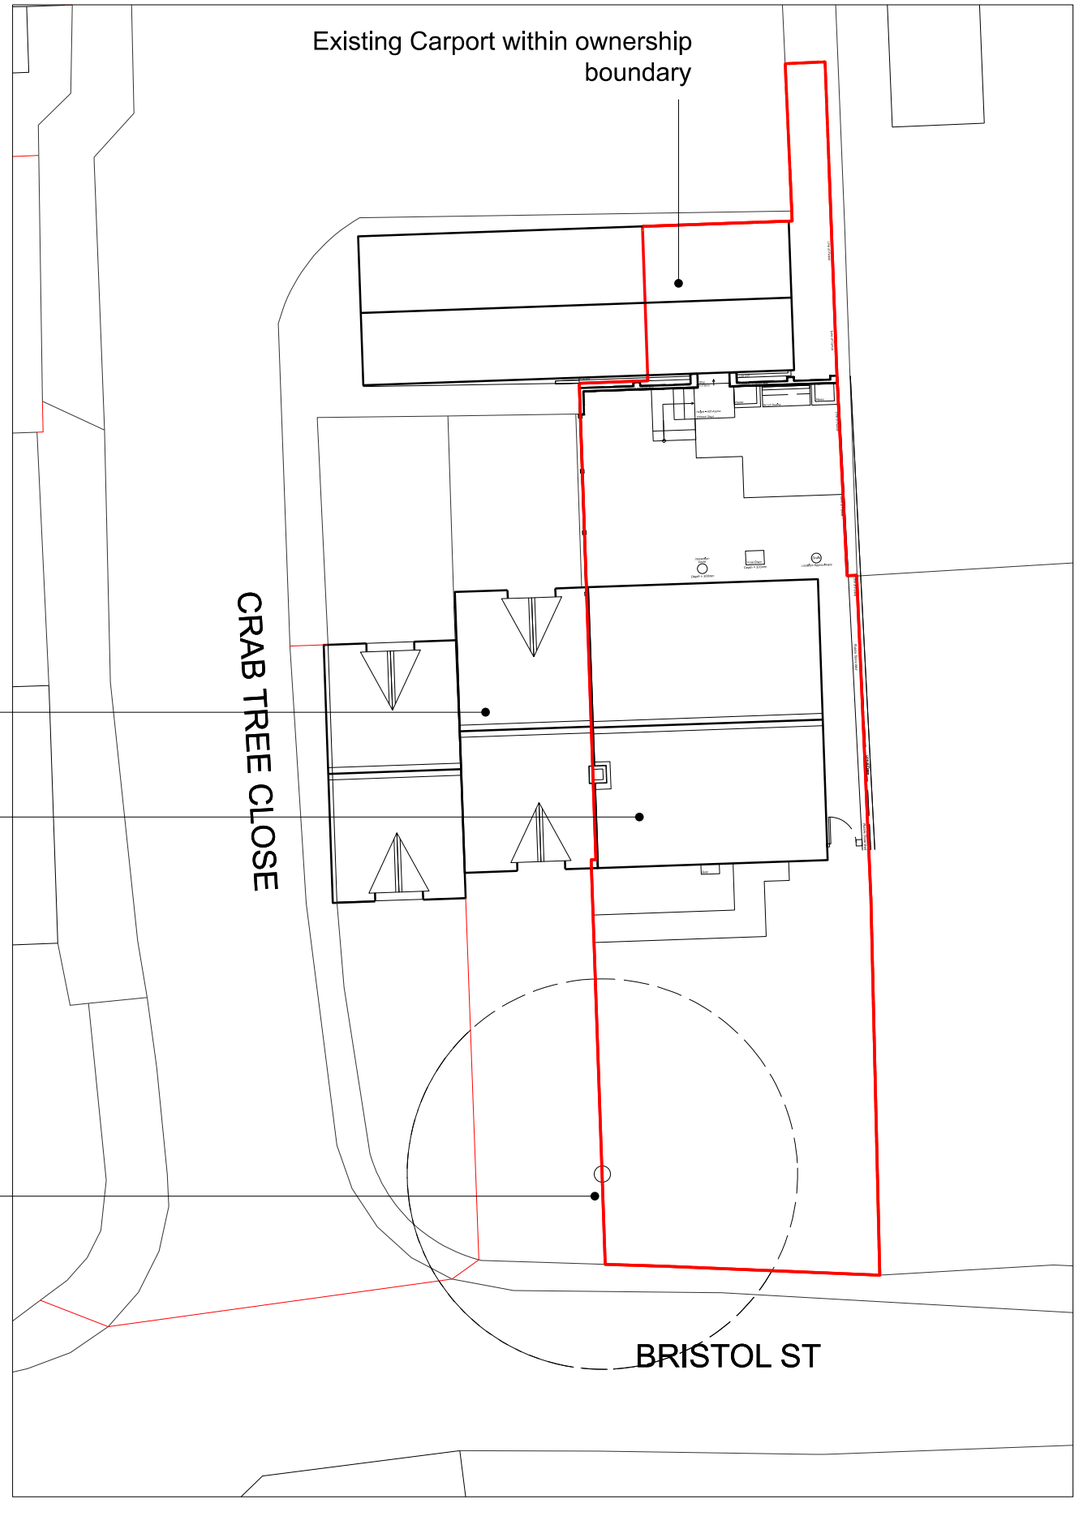

Existing 3 Storey neighbouring dwellings
No. 10&11 Crab Tree Close

Existing Site & Dwelling
No. 12 Crab Tree Close

Existing Tree with TPO to front of dwelling

2 Existing Site Plan (Block Plan)

1:200

To be read in conjunction with all relevant Architect's, Structural Engineer's and Services Engineer's drawings and details.

Any variations or supplementary drawings are to be commented on by the Architect.

All dimensions and conditions are to be checked on site prior to preparing drawings or commencing any work.

Please report any discrepancies before proceeding.

00 10 20 50m SCALE BAR 1:1250

00 01 05 10m SCALE BAR 1:200

REV	DATE	DETAILS
A	21.09.03	PLANNING ISSUE - Updated followIng stage 03 revIew

MITCHELL ELEY GOULD

C. Brewer
12 Crab Tree Close
Malmesbury, Wiltshire, SN16 0AF
Location Plan & Existing Site Plan

PLANNING 15/09/2023 1:200 &1250@A3 KE RS

2327 AS(0)001 A

© MITCHELL ELEY GOULD ARCHITECTS
01225 789033
THE ICE HOUSE G/F NORTH OFFICE 124-126 WALCOT STREET BATH BA15BG

USE FIGURED DIMENSIONS ONLY

00 10 20 40 70