
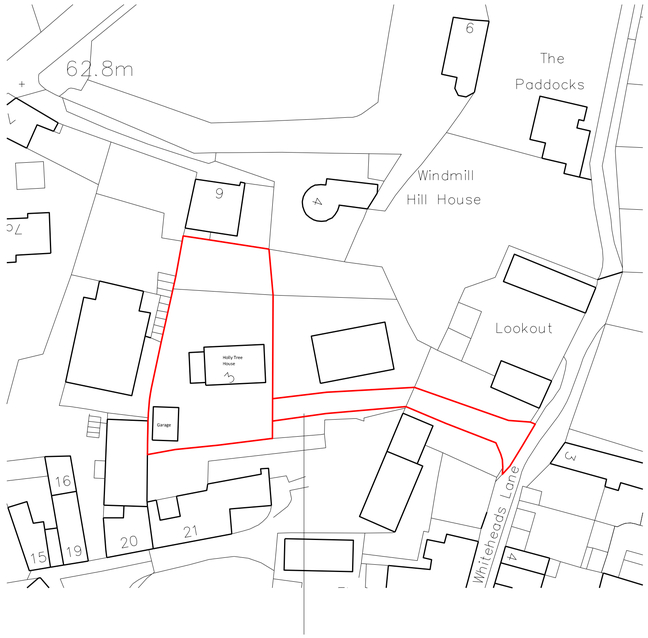



Section of private road connecting site to highway

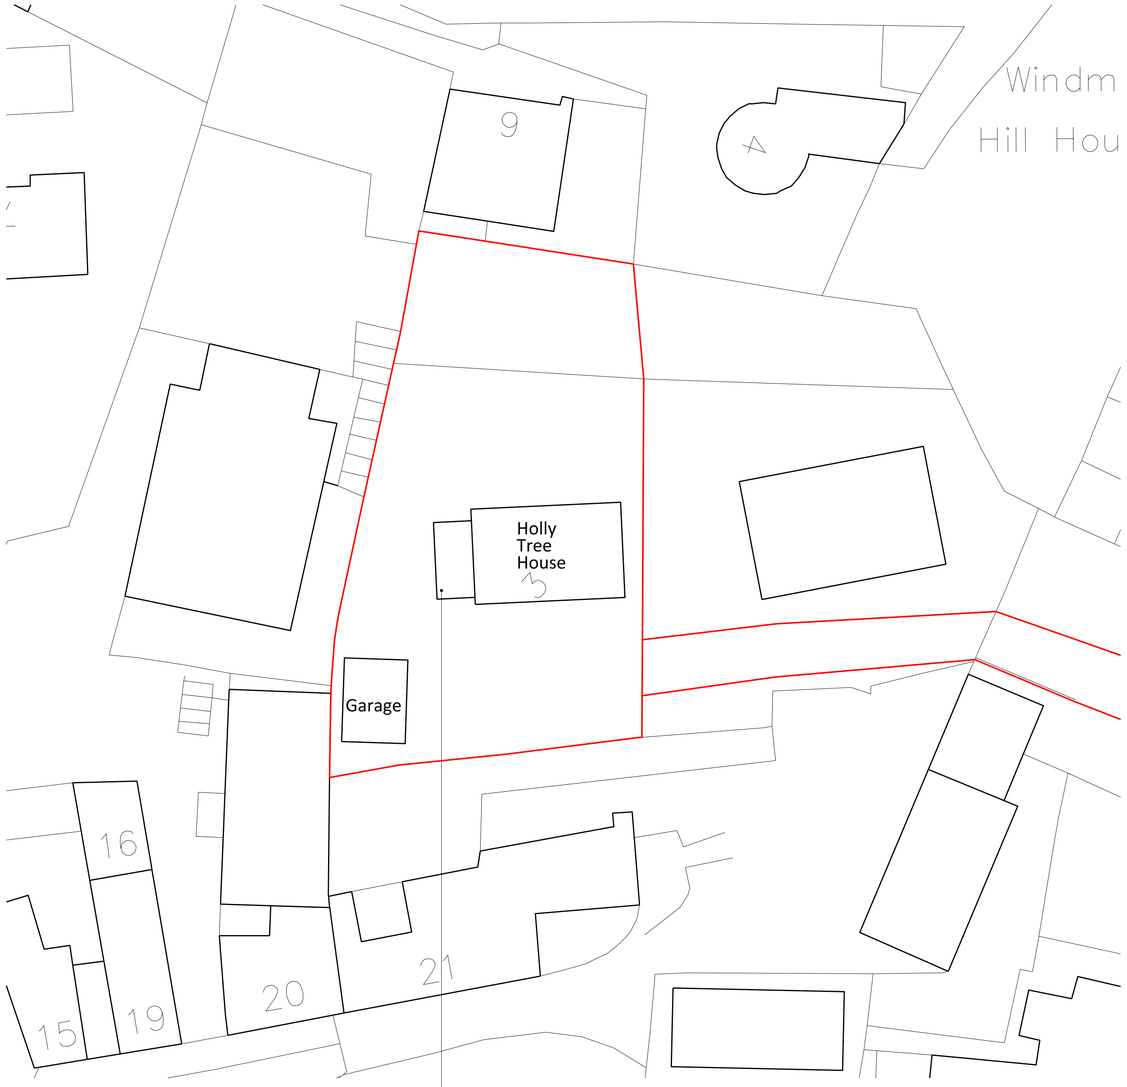


Existing extension replaced with single storey extension

## 01 Location plan

Scale 1:1250@A3

0m 10m 50m

N

## 02 Block Plan

Scale 1:500@A3

0m 5m 25m

NOTES
DO NOT SCALE FROM THIS DRAWING.
ALL DIMENSIONS TO BE CHECKED ON SITE.
ALL OMISSIONS AND DISCREPANCIES TO BE REPORTED TO THE ARCHITECT IMMEDIATELY.
DRAWINGS TO BE READ IN CONJUNCTION WITH ENGINEER'S DRAWINGS AND SPECIFICATION.

| Revision description | Date | Check | Rev |
|---|---|---|---|
| Issued for Planning | 21/09/23 | RG | - |

WOLDON

1-5 Clerkenwell Road
London EC1M 5PA
T: 020 7998 1525
studio@woldon.com

The Apple Store
Chipping Campden
T: 01386 257797
www.woldon.com

Project
Holly Tree House
Bradford-on-Avon

Drawing
Location and Block Plan

| Drawn | Date | Scale |
|---|---|---|
| RG | Aug 23 | 1:500@A3 1:1250@A3 |

| Job number | Drawing number | Revision |
|---|---|---|
| 2260 | X_00_000_001 | - |