54 ST. GEORGE'S ROAD, SALISBURY

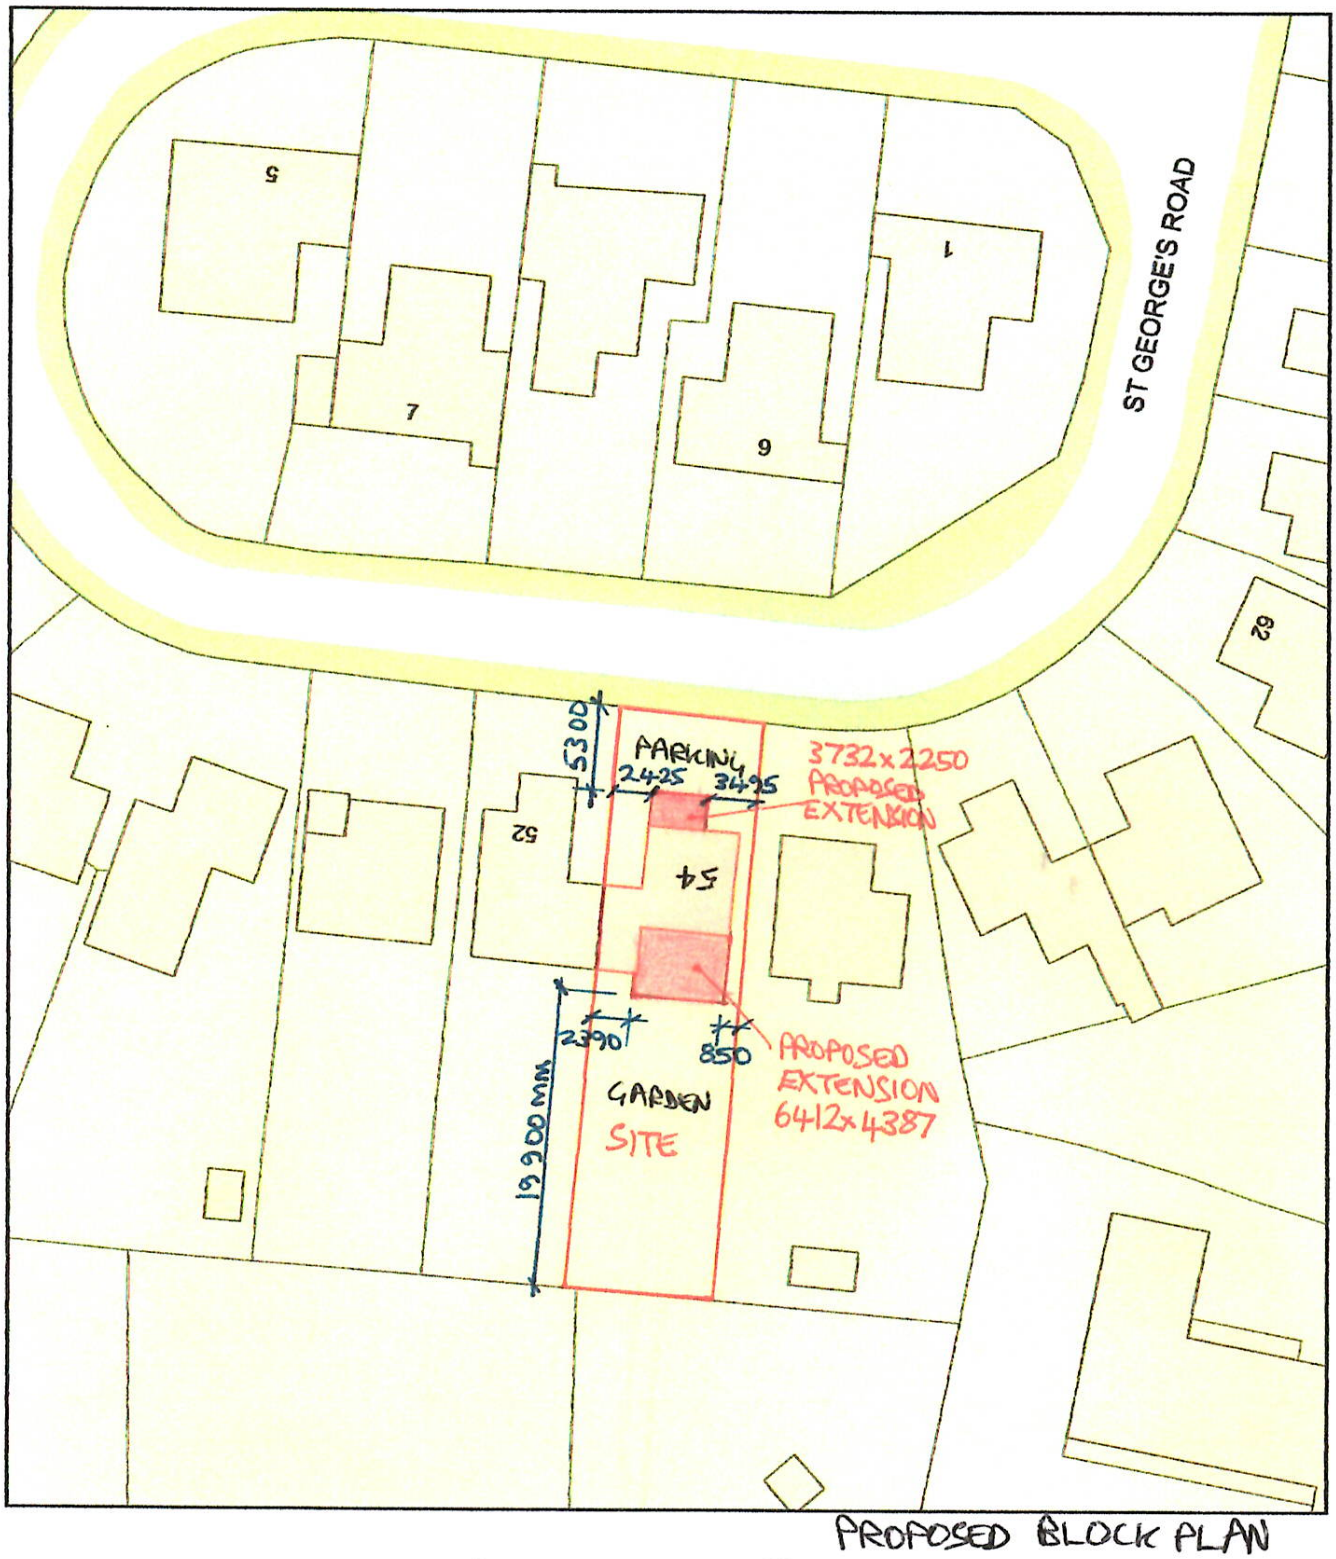

PROPOSED BLOCK PLAN

0 20
Metres

N

ReQuestaPlan

Plan Produced for: MR & MRS D. ROGERS

Date Produced: 25 Aug 2023

Plan Reference Number: TQRQM23237133658546

Scale: 1:500 @ A4