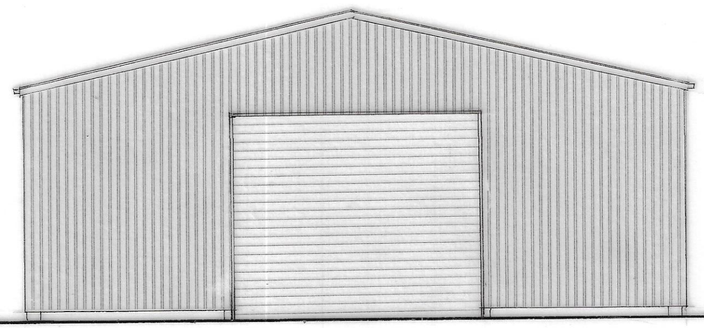

NORTH EAST ELEVATION

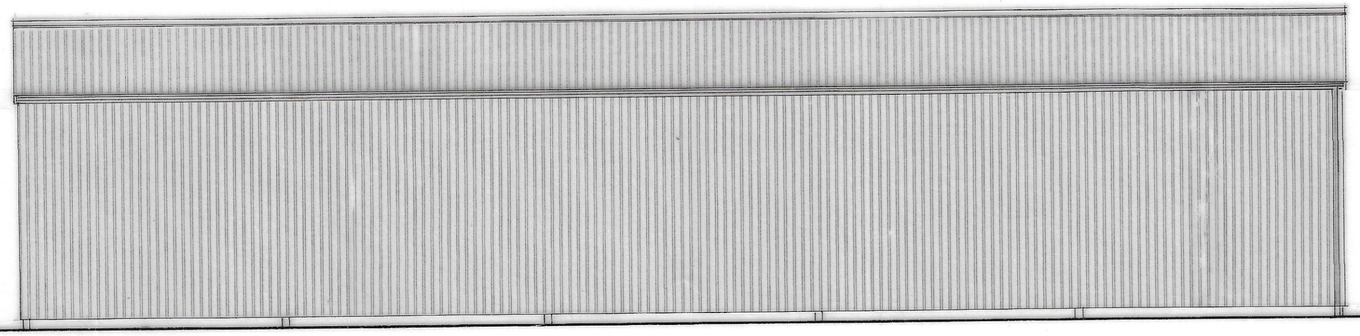

SOUTH EAST ELEVATION

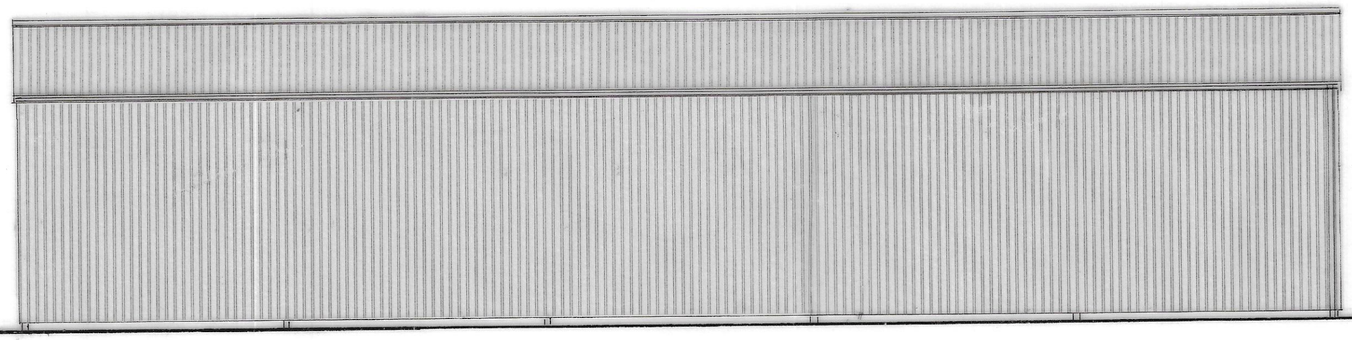

NORTH WEST ELEVATION

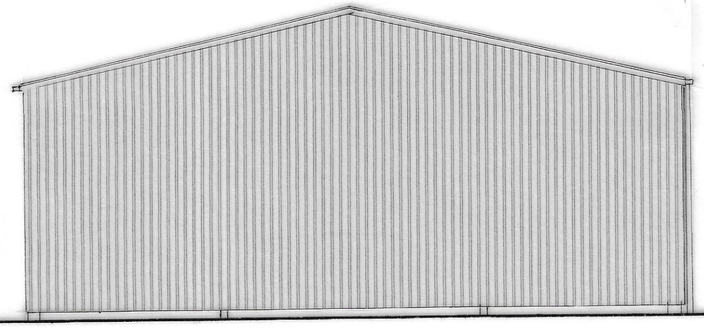

SOUTH WEST ELEVATION

FLOOR PLAN

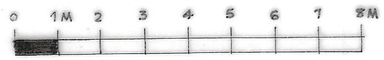

NOTES

$FILESS
$PENTBLSS
$DATES

REVISIONS

rev	date	

CLIENT

GWE CANDY & SONS

PROJECT

WOOLLY PARK FARM
BRADFORD on AVON
WILTSHIRE
BA15 1TT

DRAWING

MACHINE SHED
AS EXISTING

The Old Rids
Bath Road
Bradford on Avon
Wiltshire
Tel 01225 865220
Fax 01225 866066

ASHLEY DESIGN

SCALE 1:100
DATE SEPTEMBER 2023
DRAWN RMS
CHECKED

DRAWING NUMBER

2224-23PQ-03

REVISIONS

All rights described in Chapter IV of the Copyright Designs and Patents Act 1988 has been generally asserted. © 2019 Ashley Design Associates. Contractors must check all dimensions on site. Only figured dimensions are to be worked from. Discrepancies are to be reported immediately before proceeding.