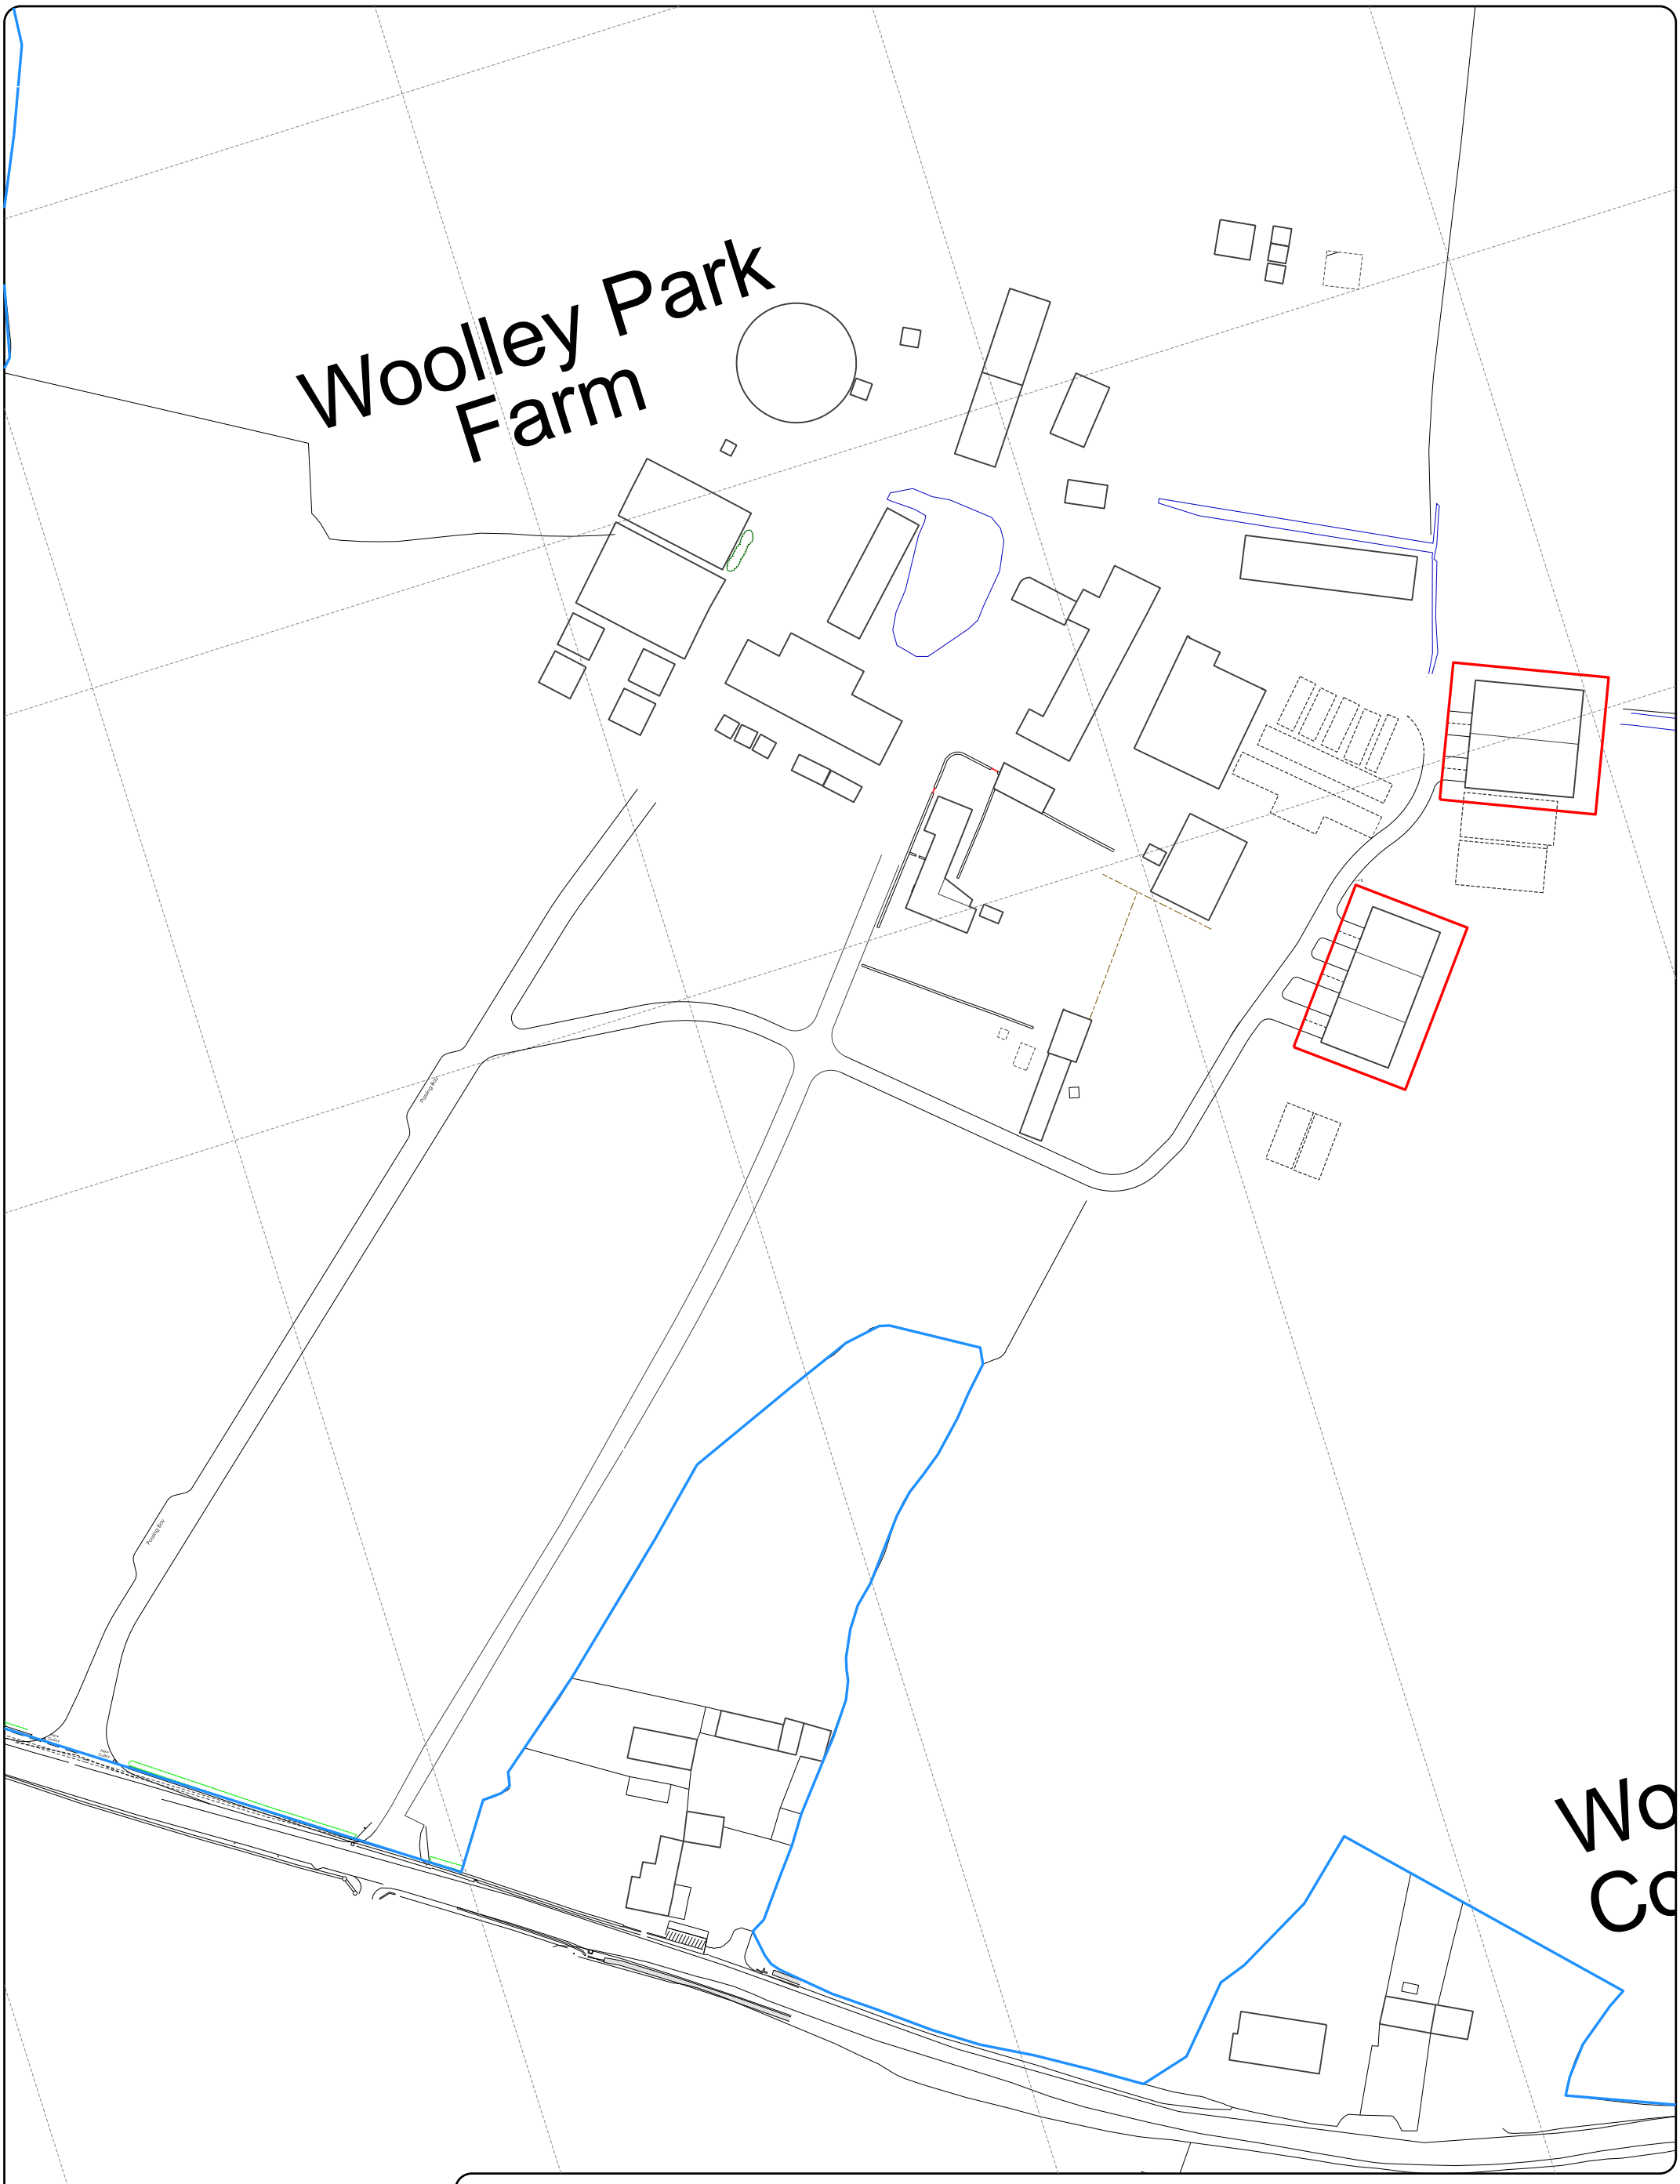

The Old Ride
Bath Road
Bradford on Avon
Wiltshire
Tel 01225 865220
Fax 01225 866086

ASHLEY
DESIGN

CLIENT
G W E Candy & Sons

PROJECT
Woolley Park Fm, Bradford on Avon, Wilts.

DRAWING TITLE
Part Q Location Plan

SCALE 1:1250 DRAWN MAS DATE Sept 2023

DRAWING NUMBER
2224-23PQ-06

REVISIONS

All rights described in Chapter IV of the Copyright,Designs and Patents Act 1988 has been generally asserted. © Ashley Design Limited. Contractors must check all dimensions on site. Only figured dimensions are to be worked from