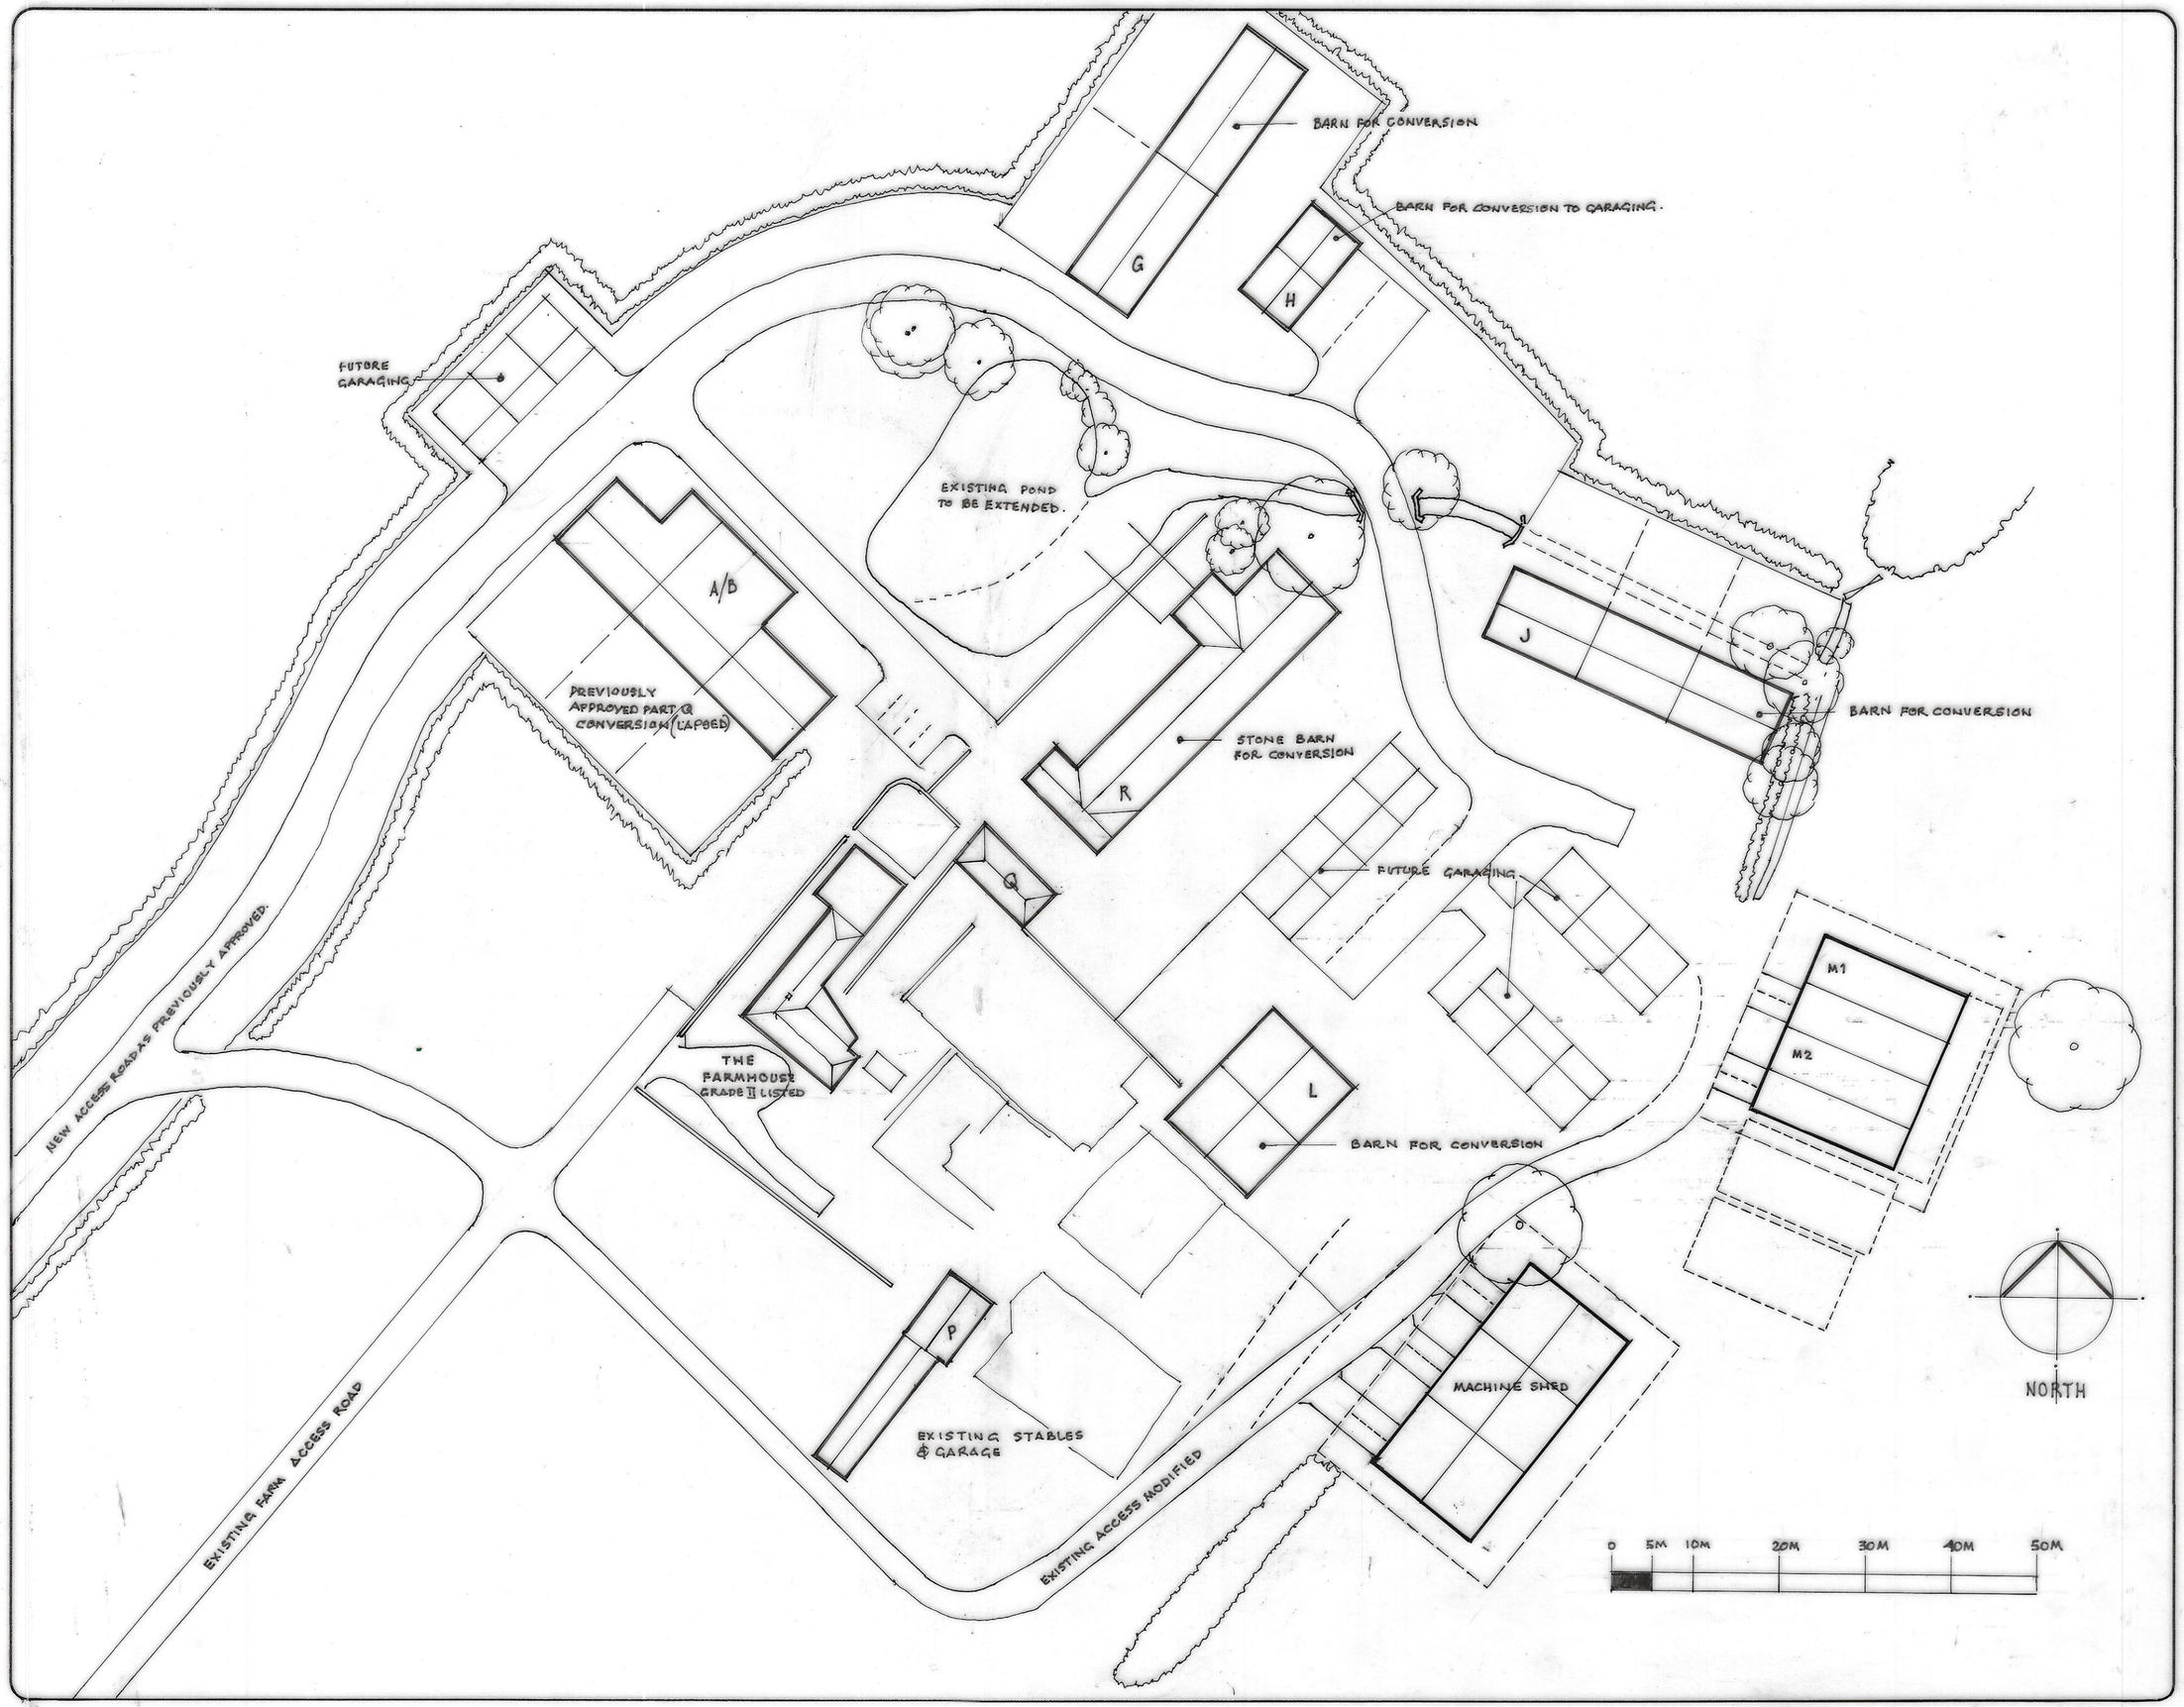

NOTES

$FILESS
$PENTBLSS
$DATES

REVISIONS

rev	date	

CLIENT

GWE. CANDY & SONS

PROJECT

WOOLLEY PARK FARM
BRADFORD on AVON
WILTSHIRE
BA15 1TT

DRAWING

SITE PLAN

The Old Ride
Bath Road
Bradford on Avon
Wiltshire
Tel 01225 865220
Fax 01225 866066

ASHLEY DESIGN

SCALE 1:500
DATE SEPTEMBER 2023
DRAWN RMS
CHECKED

DRAWING NUMBER

2224-23PQ-05

REVISIONS

All rights described in Chapter IV of the Copyright,Designs and Patents Act 1988 has been generally asserted. © 2011 Ashley Design Associates.Contractors must check all dimensions on site.Only figured dimensions are to be worked from. Discrepancies are to be reported immediately before proceeding