
072-06-13- REV 03

NORTH



GROUND AND
FIRST FLOOR
LAYOUT

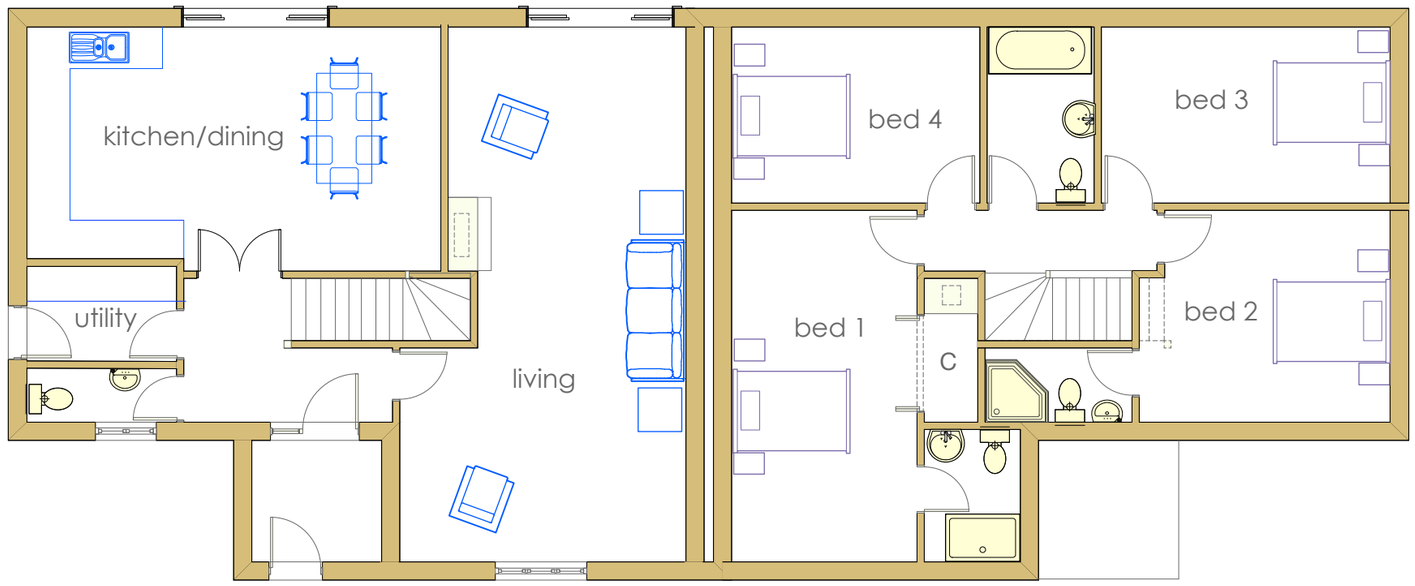

1 Plot 2/3
scale 1:100 @ A3

0 1 2 3 4 5 M

Plot 2/3 - Semi - Pen

Primrose Cottages