

NORTH EAST ELEVATION

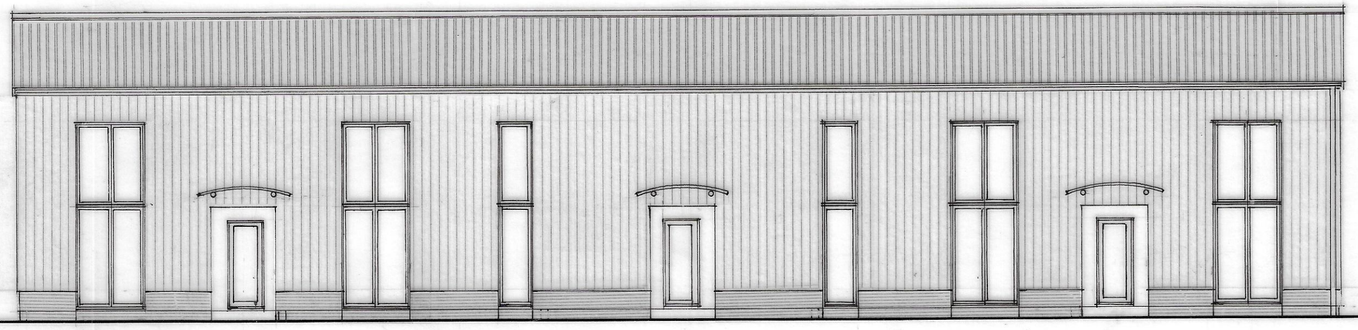

SOUTH EAST ELEVATION

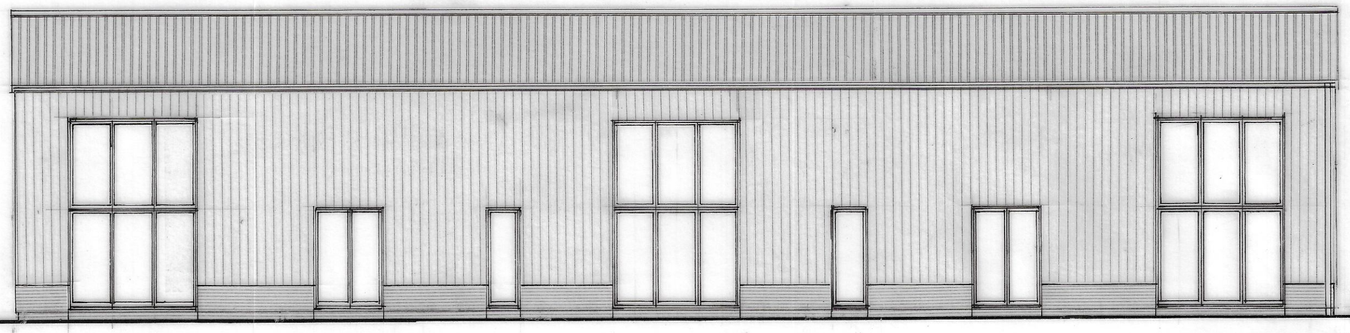

NORTH WEST ELEVATION



SOUTH WEST ELEVATION

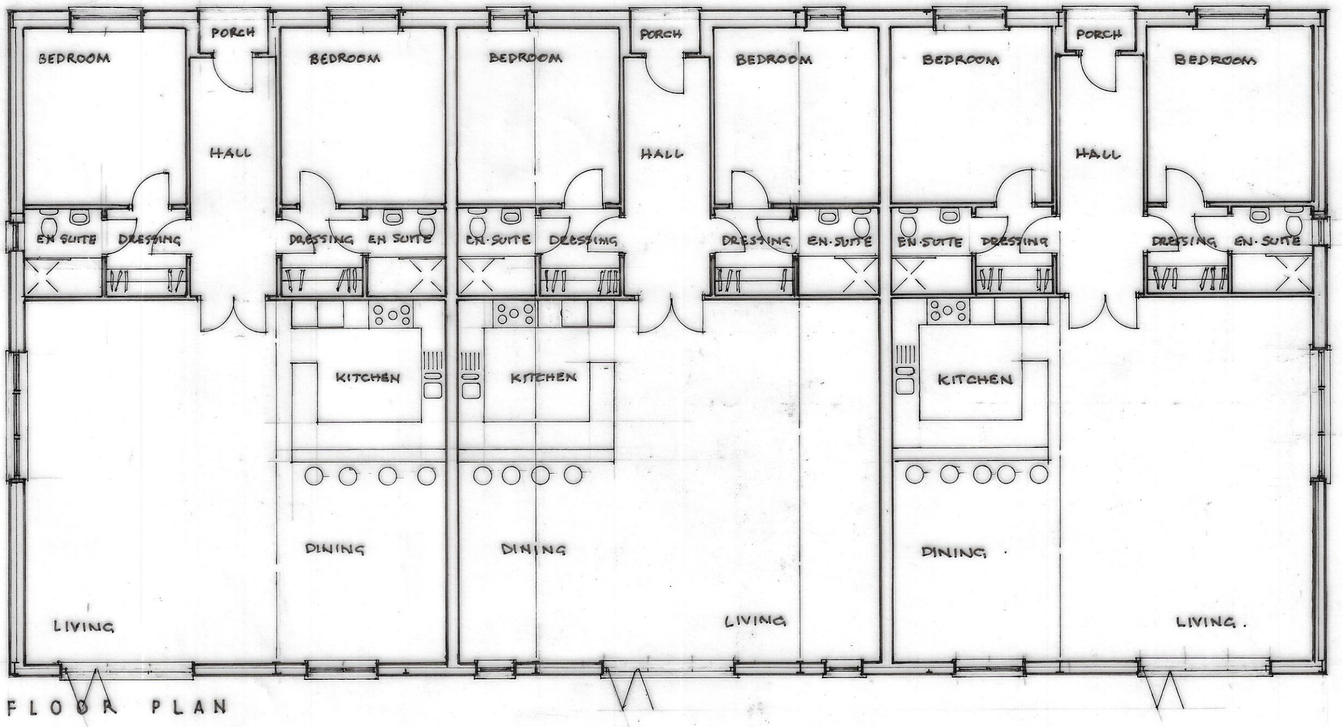

FLOOR PLAN

TOTAL BUILDING AREA 438.06 SQ.M

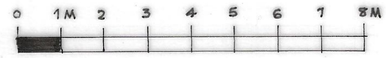

NOTES

$FILE$
$PENTBL$$
$DATE$

REVISIONS

rev	date	

CLIENT
GWE CANDY & SONS

PROJECT
WOOLLY PARK FARM
BRADFORD on AVON
WILTSHIRE
BA15 1TT

DRAWING
MACHINE SHED
AS PROPOSED.

The Old Ride
Bath Road
Bradford on Avon
Wiltshire
Tel 01225 865220
Fax 01225 866066

ASHLEY DESIGN

SCALE 1:100
DATE SEPTEMBER 2023
DRAWN RMS
CHECKED

DRAWING NUMBER
2224-23PQ-04

REVISIONS

All rights described in Chapter IV of the Copyright, Designs and Patents Act 1988 has been generally asserted. © 2011 Ashley Design Associates. Contractors must check all dimensions on site. Only figured dimensions are to be worked from. Discrepancies are to be reported immediately before proceeding.