


BUILDING DRAINAGE - 1:100

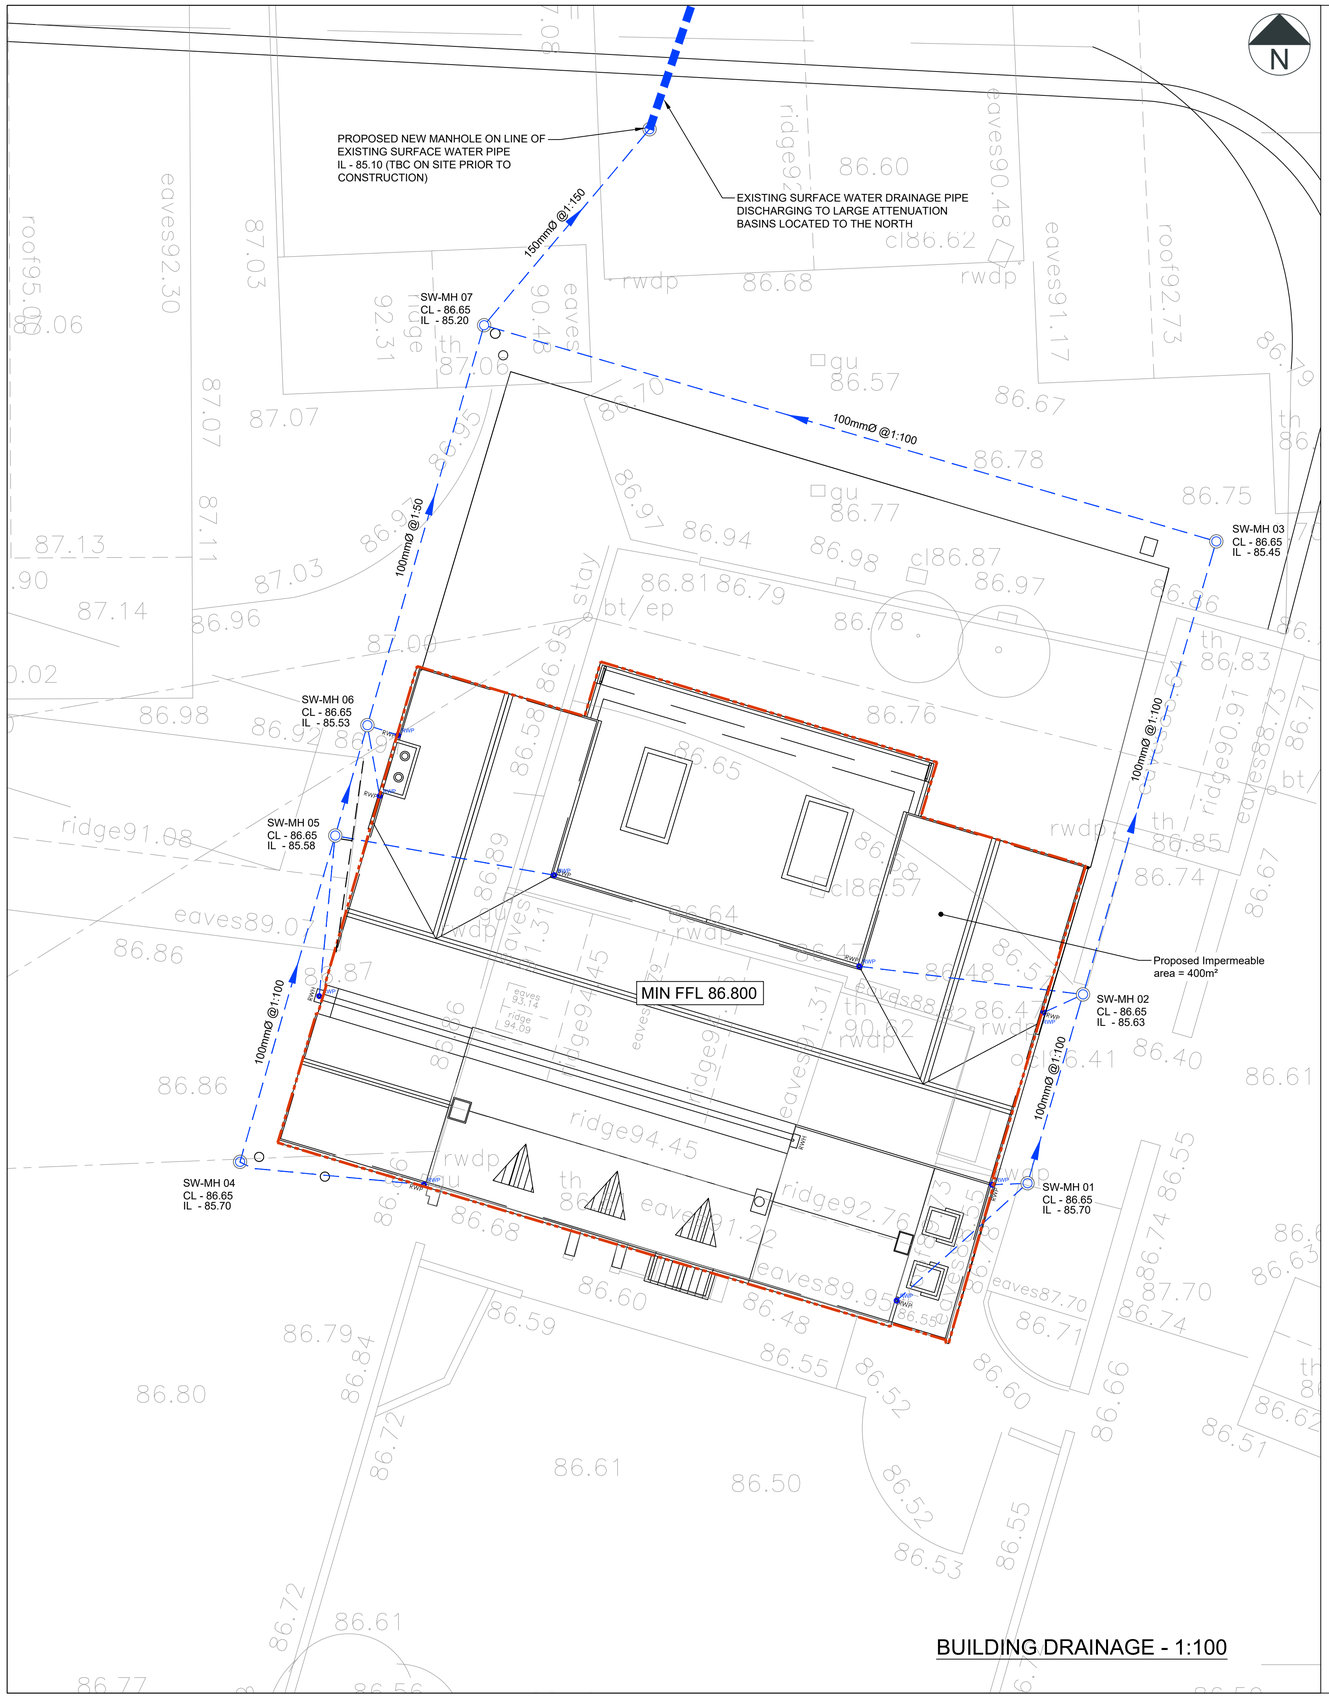


OVERALL SITE PLAN - 1:500

## Notes:

1. Do not scale from this drawing. All dimensions are in metres, unless stated otherwise.
2. This drawing is based on the Architect's layout by Rixon Architects, RA-2206-18 rev F), and 12-06-23.
3. Ordnance Survey, (c) Crown Copyright 2020. All rights reserved. Licence number 100022432.
4. Drawing to be read in conjunction with all other drawings. Any discrepancies are to be reported to the engineer 5 working days in advance of undertaking any work.
5. Work to be undertaken in accordance with the Whiltshire County Council Specification <Title>.

## Key:

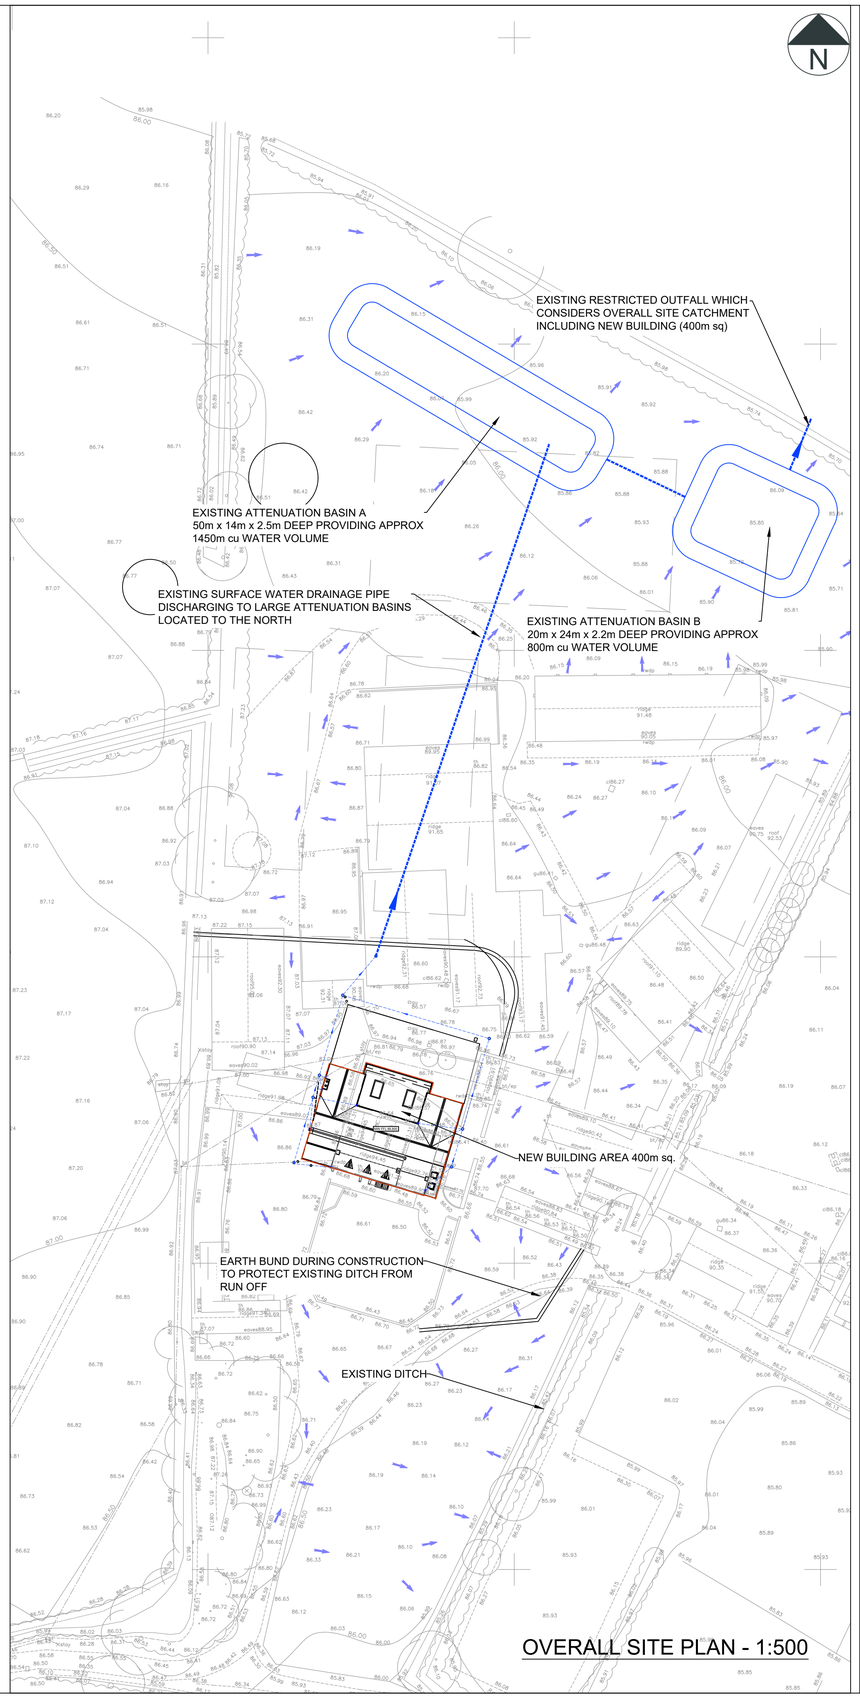Proposed:

- Surface Water Sewer
- Rodding Eye
- RWP — Rainwater Downpipe
- Surface Water Flow Route
- Hydro-brake
- Roof area/Catchment
- xx.xx — Finished Floor Level

| Rev | Date | Details | By | Chkd |
|---|---|---|---|---|
| P3 | 09.08.23 | FLOW ROUTES ADDED | RGM | D.P. |
| P2 | 17.07.23 | SURFACE WATER DISCHARGE UPDATED | RGM | KT |
| P1 | 02.07.23 | PLANNING ISSUE | RGM | KT |

rappor

rappor.co.uk

CLIENT: MR AND MRS WALKER

PROJECT: SWILLBROOK FARM, SWILLBROOK MINETY

TITLE: STORM WATER DRAINAGE STRATEGY

| SCALE @ A1: | DATE: | DRAWN: | CHECKED: | APPROVED: |
|---|---|---|---|---|
| 1:100 | 05.06.23 | RGM/KT | KT | KT |

STATUS: PLANNING

DRAWING NO: 230348-RAP-XX-XX-DR-C-3500

REVISION: P3

RESERVED COPYRIGHT