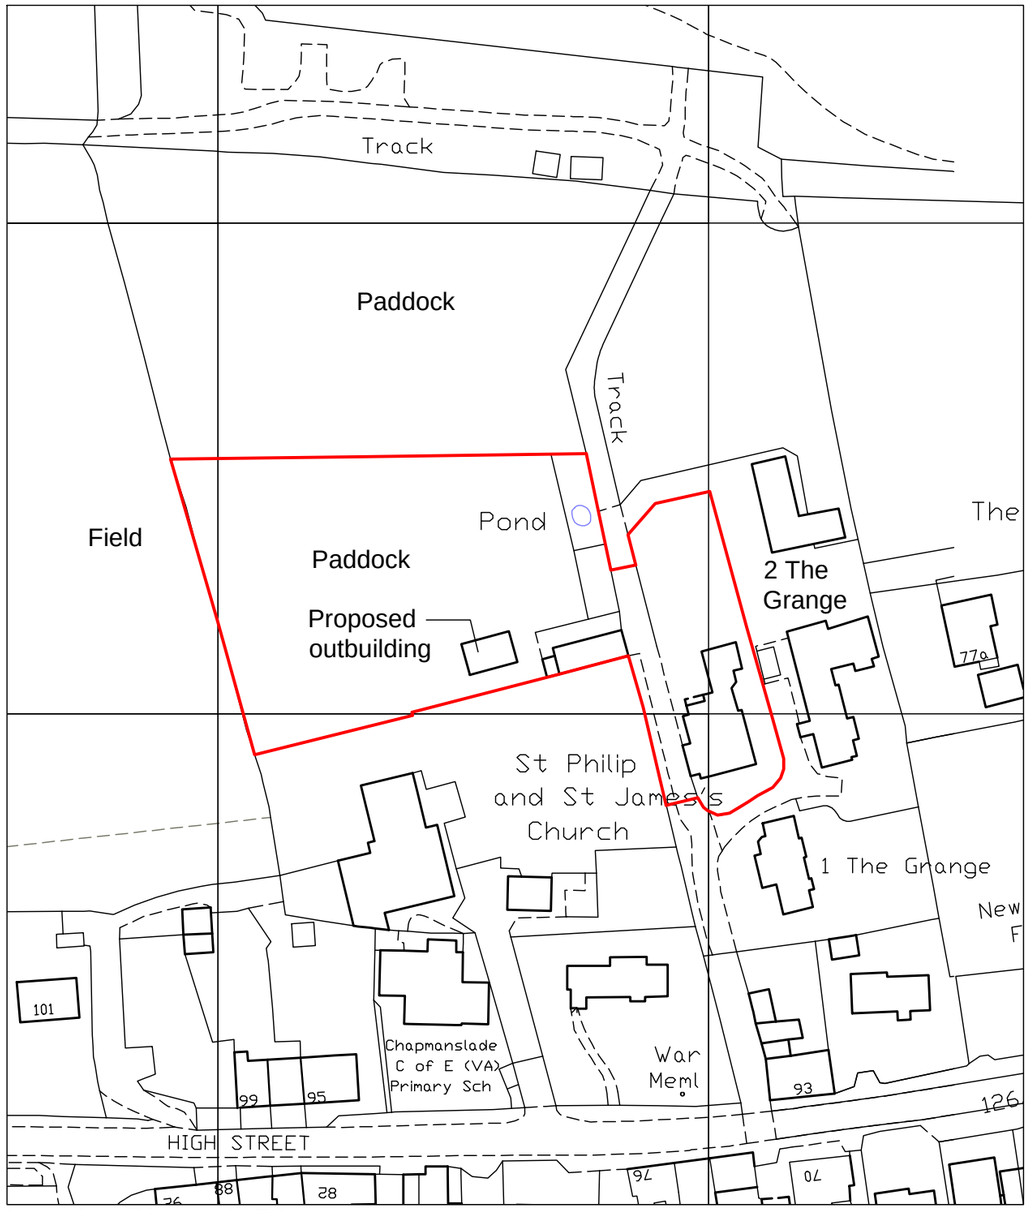

Location Plan 1:1250

20 0 20 40 60 80 100

Metres

North

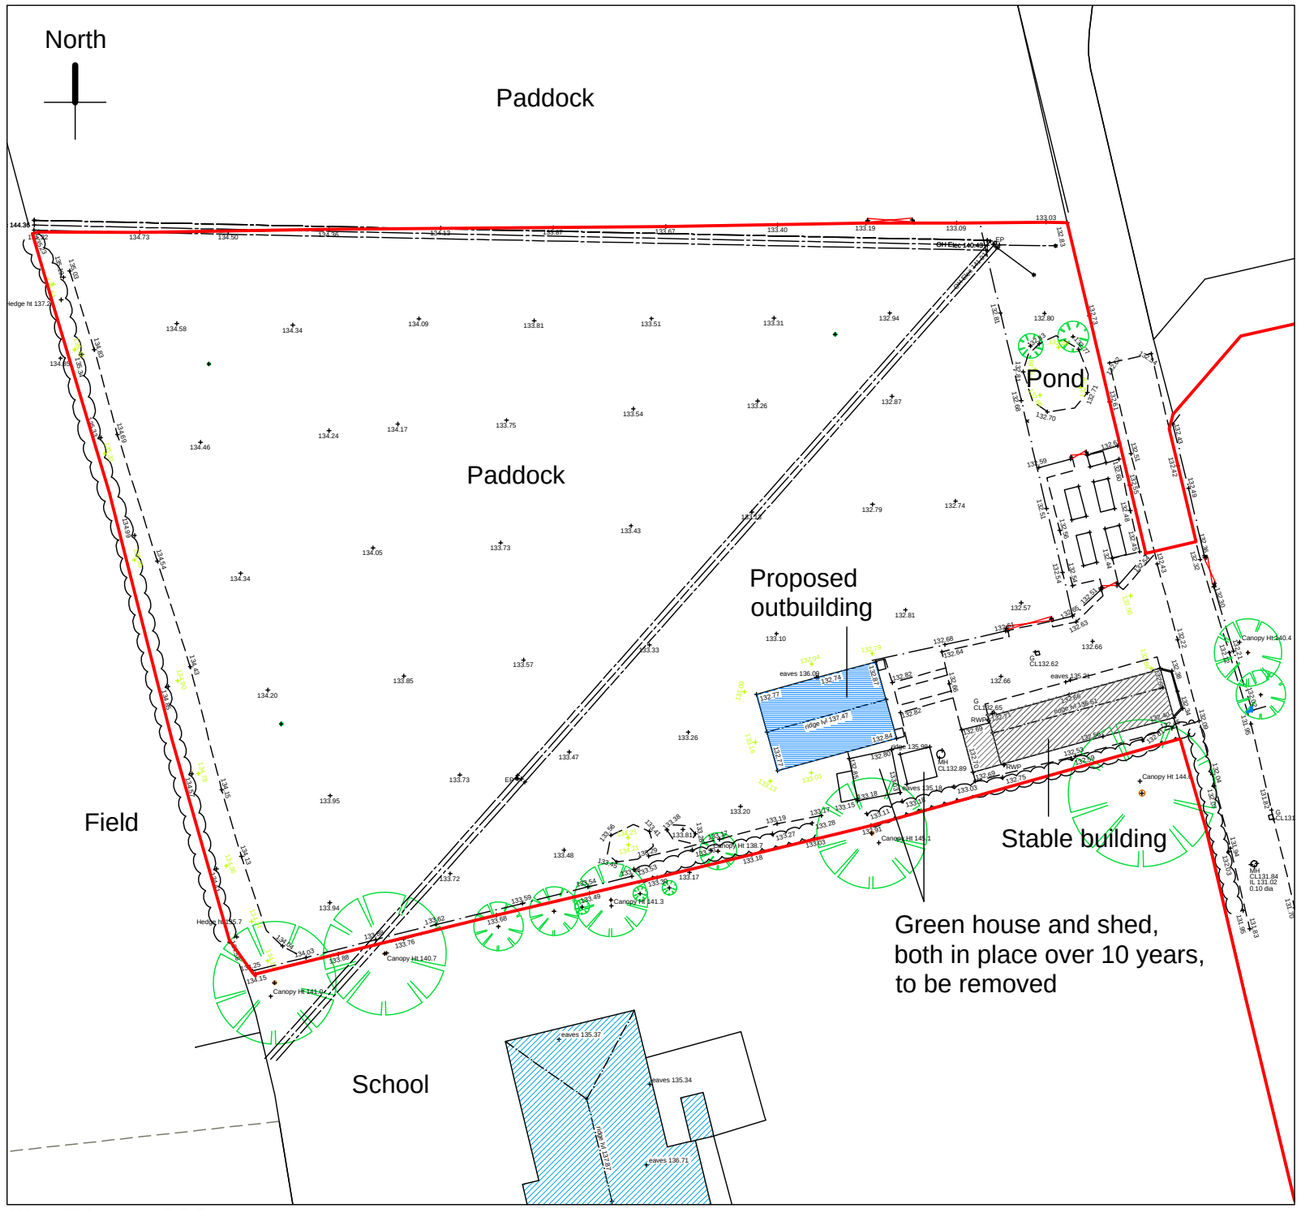

Site Plan 1:500

0 5 10 15 20 25 metres

Scale 1:500

Revision Notes REV-	Notes	Client Chris & Jo Lintern 3 The Grange High Street Chapmanslade Westbury BA13 4AN	Architect Abi McGillivray Architecture 7 Goose Street, Beckington Somerset BA11 6SS Tel: 01373 831585 / 07811438654 www.amarchitecture.co.uk	The Grange, Chapmanslade, New dwelling Drawing Title Existing/Proposed Location and Site Plans Scales 1:1250 & 1:500 @ A3 Date 20/09/2023 Job Number 234B Drawing Number 001 Revision - Status Planning